STATE	PROJECT NUMBER	SHEET NO.	TOTAL SHEETS
GA	CSSTP-0007-00(69)	24	122

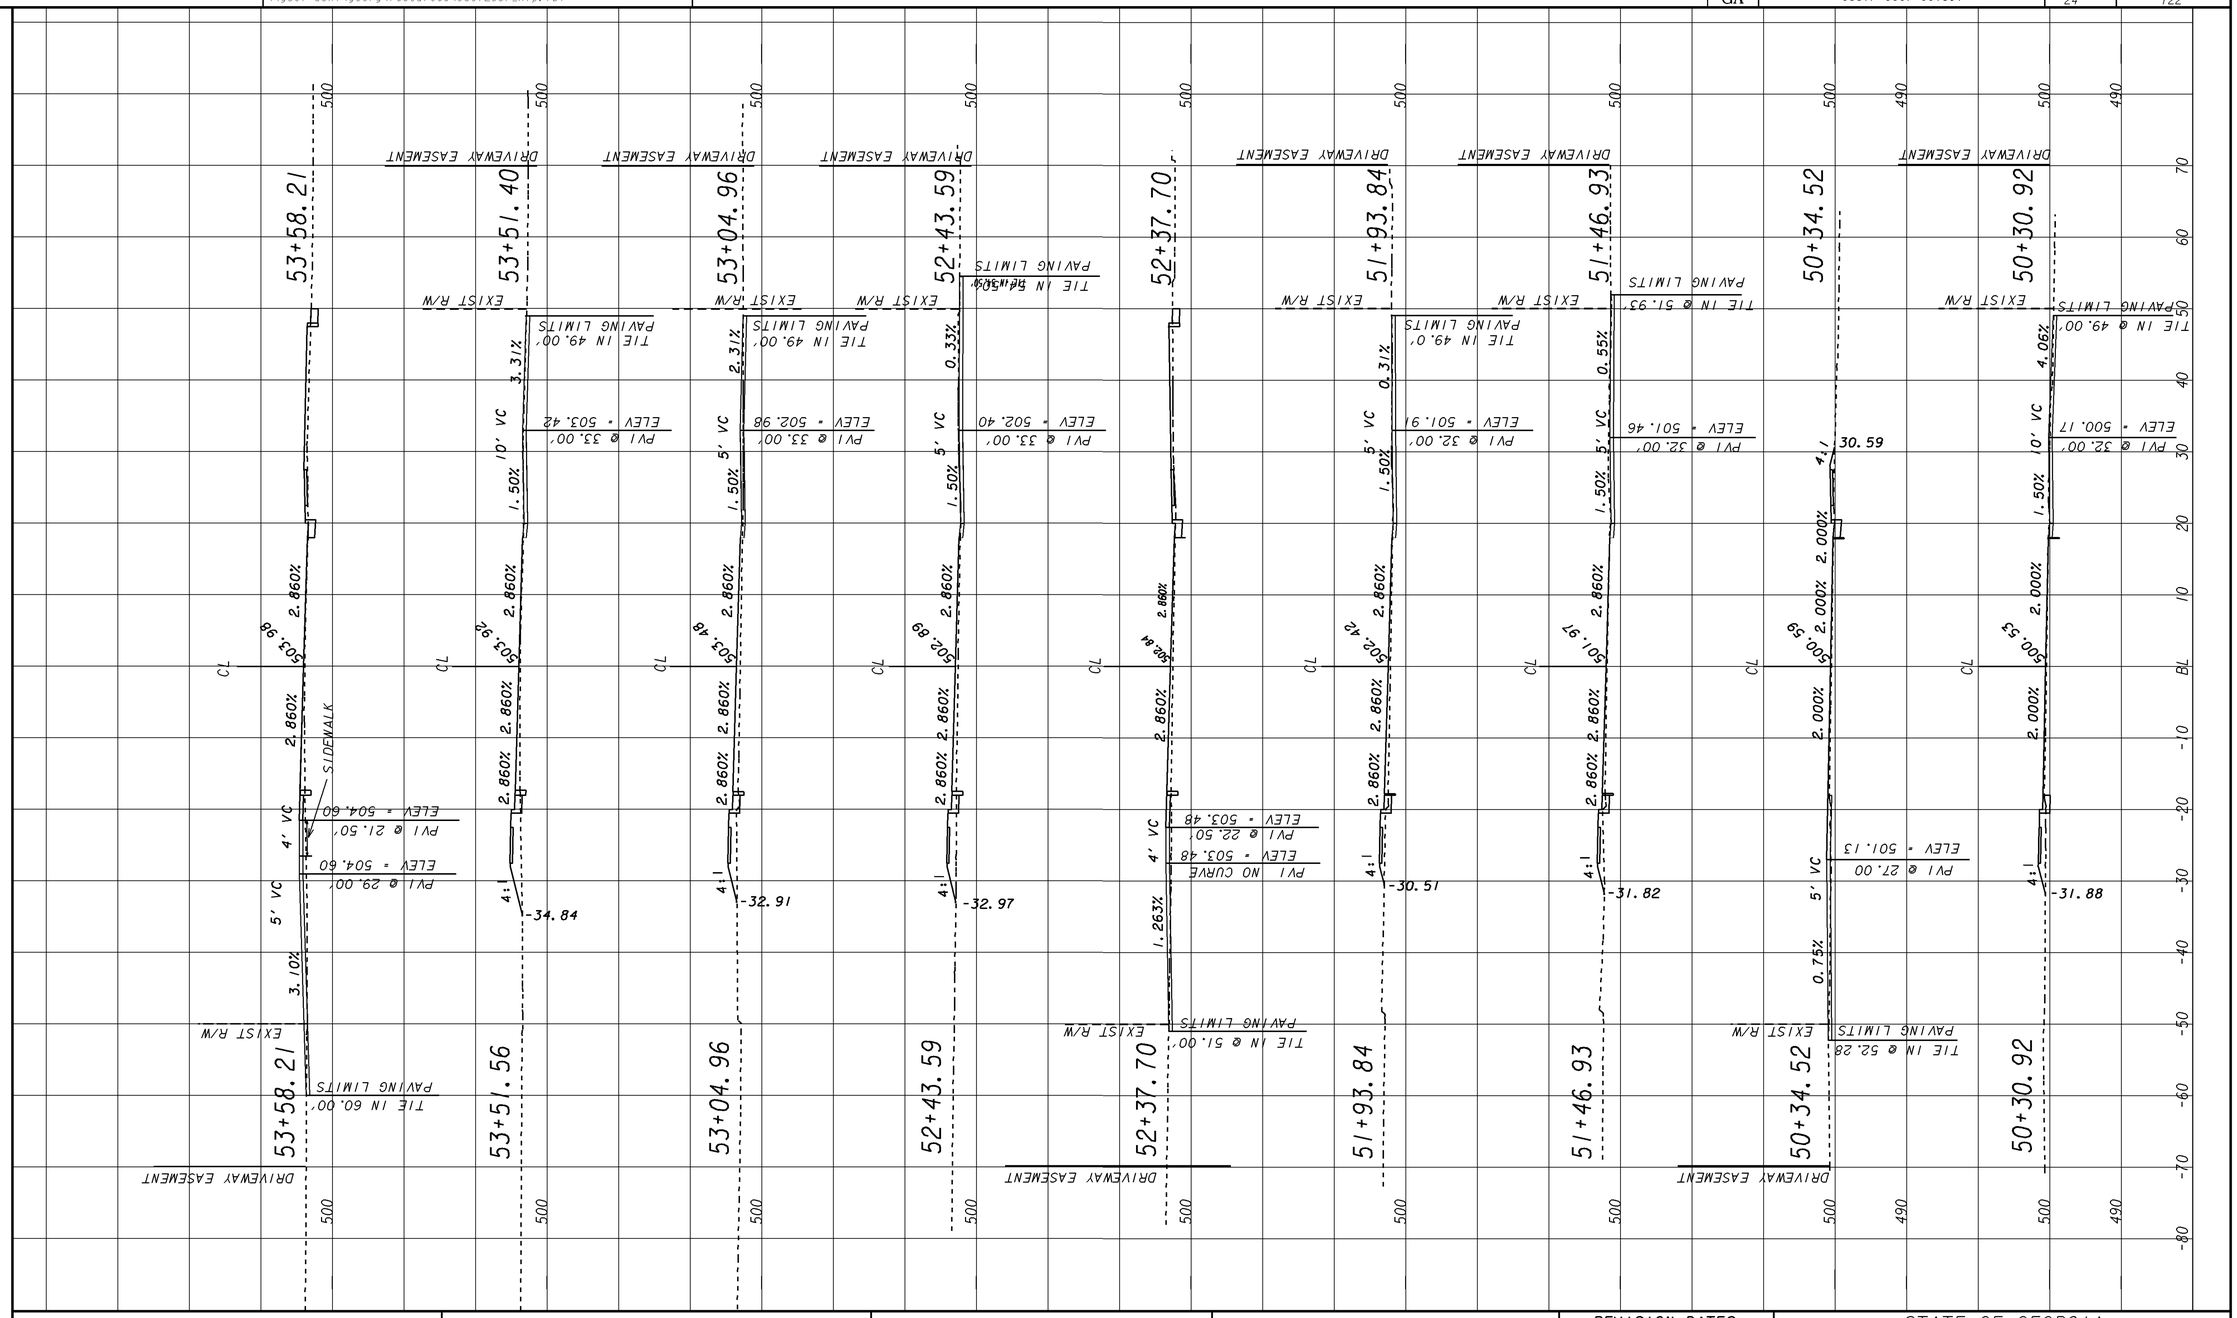

GEORGIA
DEPARTMENT OF TRANSPORTATION

SCALE 1 inch = 10 feet Vert.
SCALE 1 inch = 10 feet Horiz.

REVISION DATES

STATE OF GEORGIA
DEPARTMENT OF TRANSPORTATION
OFFICE: DISRTICT 2 TENNILLE

DRIVEWAY PROFILES

SR 73/US 301/W OGEECHEE ST
SCREVEN COUNTY

DRAWING NO. 17 -001

1/5/2009 SUXEN

CSSTP-0007-00 (693) SCREVEN COUNTY