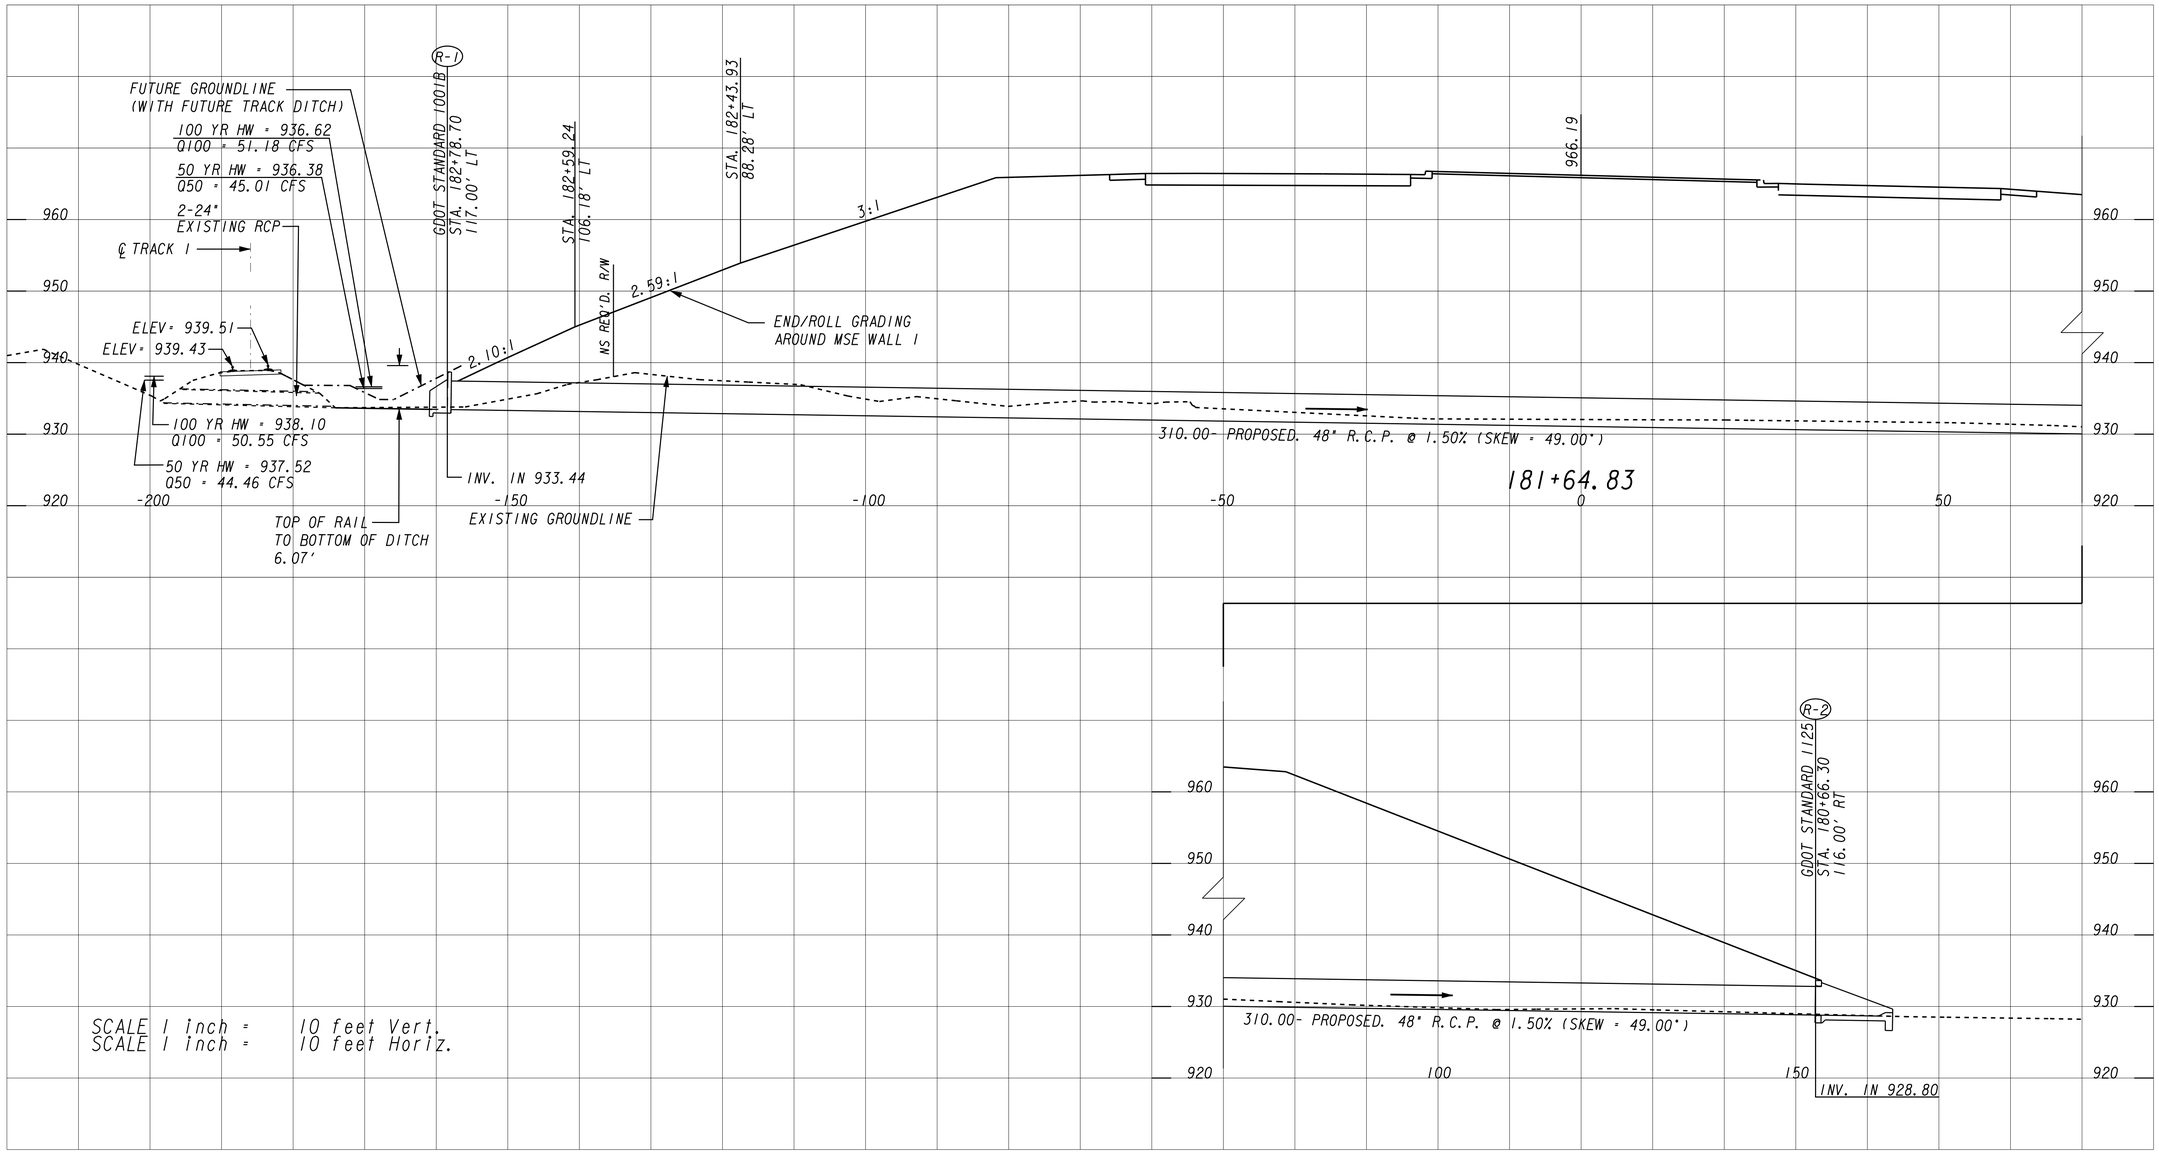

SCALE 1 inch = 10 feet Vert.
SCALE 1 inch = 10 feet Horiz.

CHA
270 Peachtree St. NW, Suite 1500 · Atlanta, GA 30303-1283
Main: (678) 954-5000 · www.chacompanies.com

REVISION DATES

GEORGIA
DEPARTMENT OF TRANSPORTATION

DRAINAGE PROFILE

SE / NEWNAN BYPASS FROM S.R. 16 TO TURKEY CREEK ROAD

DRAWING No. 22-010

GPLN