2/28/2014 12:43:34 PM	Jversion	1:\15795\mstn\pl 0007694\final\0007694DP11.dgn	STATE	PROJECT NUMBER	SHEET NO.	TOTAL SHEETS
USER:3008-EST	GDOT_D.tbl		GA	CSSTP-0007-00(694)	94	355

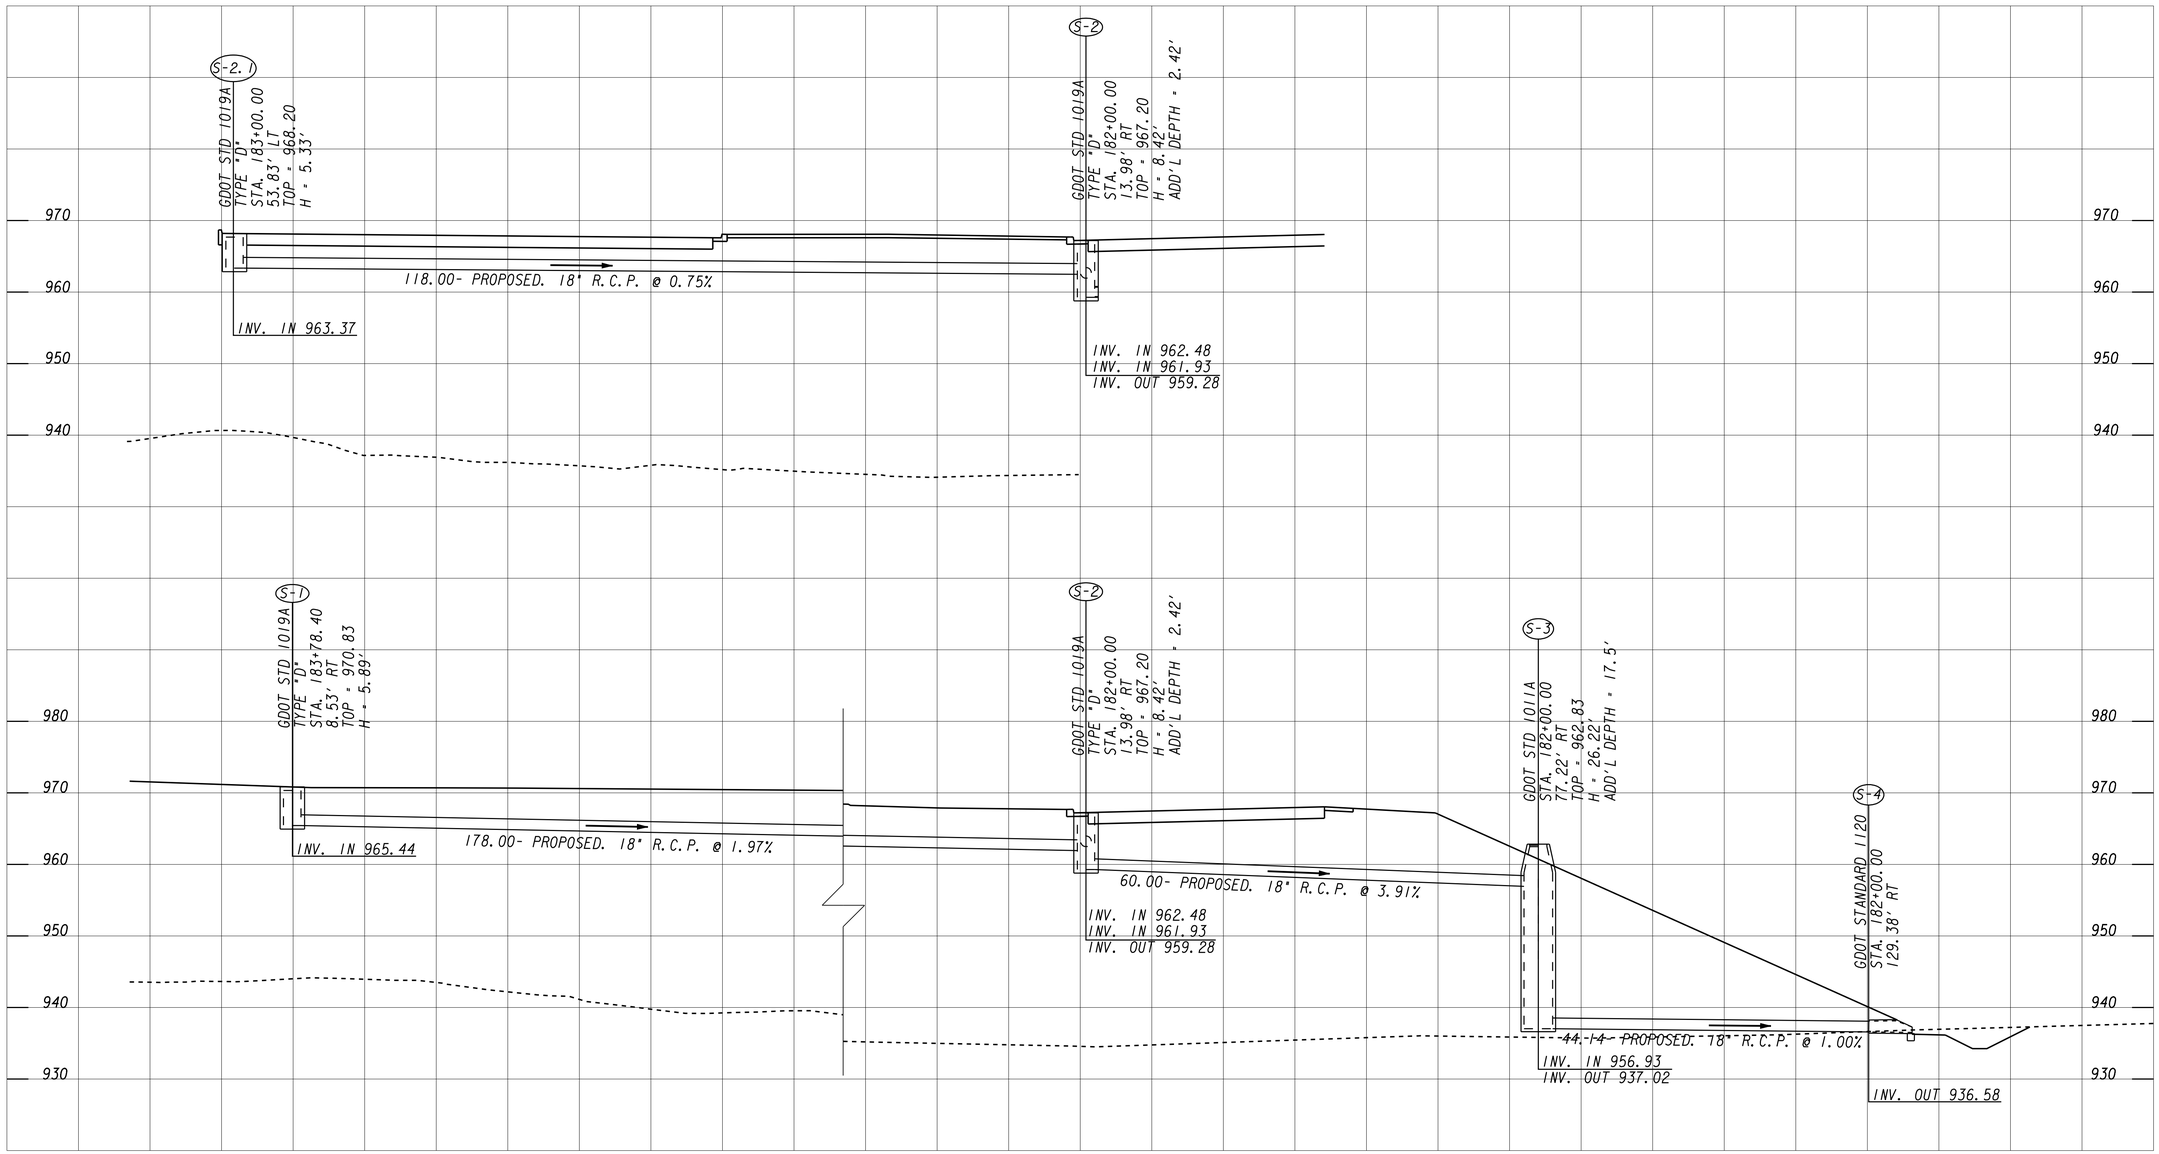

CHA
270 Peachtree St. NW, Suite 1500 • Atlanta, GA 30303-1283
Main: (678) 954-5000 • www.chacompanies.com

REVISION DATES

GEORGIA
DEPARTMENT OF TRANSPORTATION

DRAINAGE PROFILE

SE / NEWNAN BYPASS FROM S.R. 16 TO TURKEY CREEK ROAD

DRAWING No. 22-011

GPLN