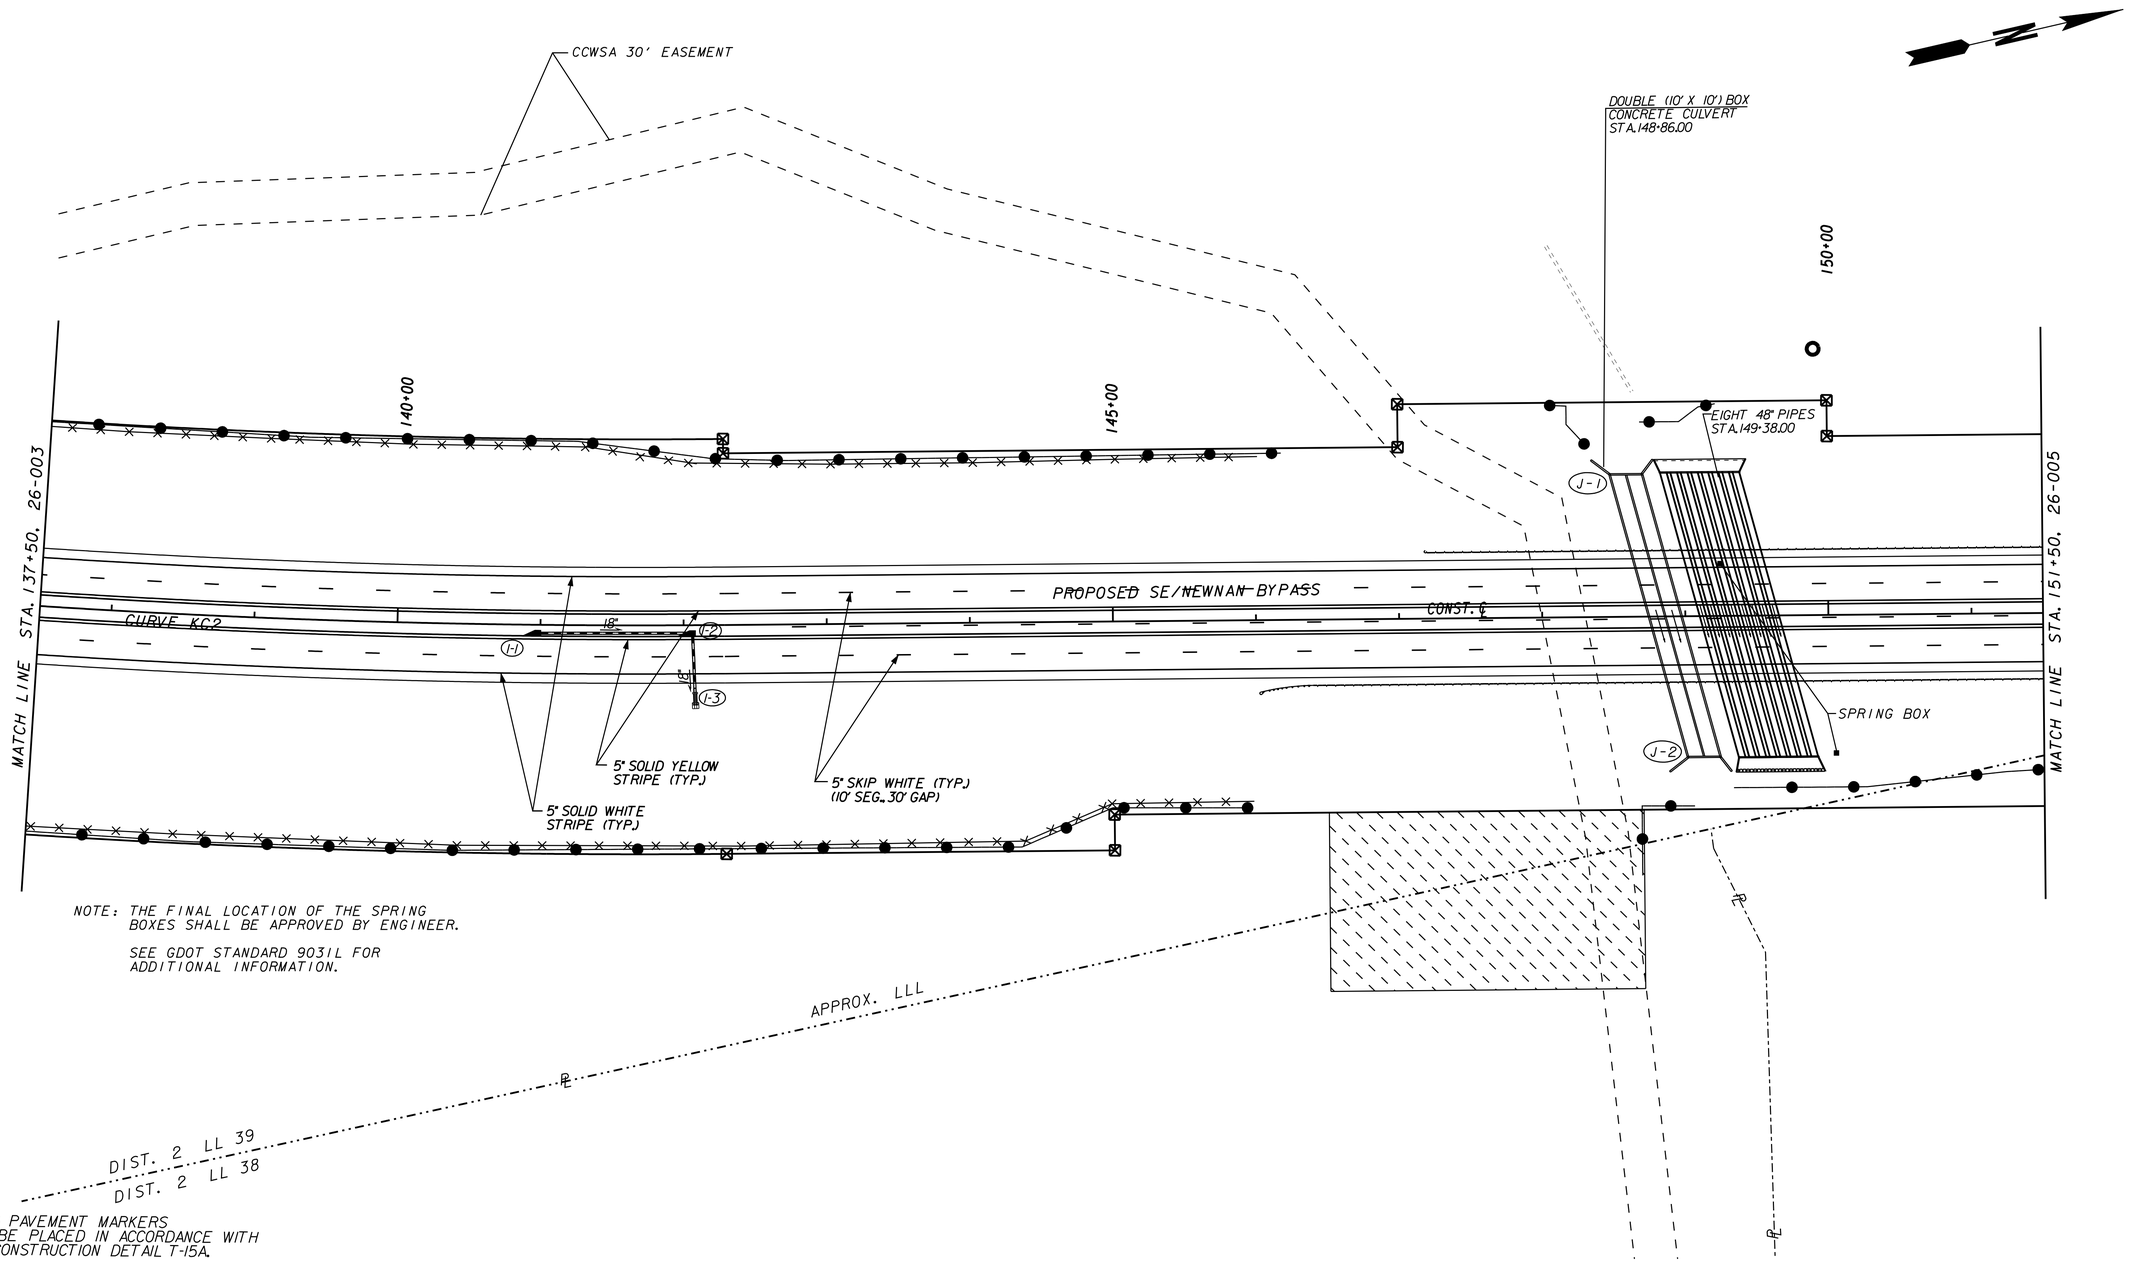

NOTE: THE FINAL LOCATION OF THE SPRING BOXES SHALL BE APPROVED BY ENGINEER.

SEE GDOT STANDARD 9031L FOR ADDITIONAL INFORMATION.

NOTE:

RAISED PAVEMENT MARKERS SHALL BE PLACED IN ACCORDANCE WITH GDOT CONSTRUCTION DETAIL T-15A.

PROPERTY AND EXISTING R/W LINE
REQUIRED R/W LINE
CONSTRUCTION LIMITS
EASEMENT FOR CONSTR & MAINTENANCE OF SLOPES
EASEMENT FOR CONSTR OF SLOPES
EASEMENT FOR CONSTR OF DRIVES

BEGIN LIMIT OF ACCESS.....BLA
END LIMIT OF ACCESS.....ELA
LIMIT OF ACCESS
REQ'D R/W & LIMIT OF ACCESS

CHA
270 Peachtree St. NW, Suite 1500 • Atlanta, GA 30303-1283
Main: (678) 954-5000 • www.chacompanies.com

SCALE IN FEET
0 50 100 200

REVISION DATES

GEORGIA
DEPARTMENT OF TRANSPORTATION

SIGNING AND MARKING PLANS

SE / NEWNAN BYPASS FROM S.R. 16 TO TURKEY CREEK ROAD

DRAWING No. 26-004

GPLN