STATE	PROJECT NUMBER	SHEET NO.	TOTAL SHEETS
GA.		230	355

4' PAVED SHOULDER WITH 16" MILLED RUMBLE STRIPS

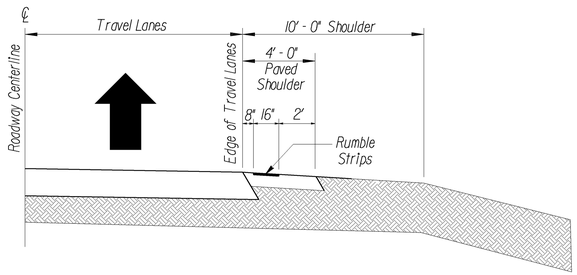

6' - 6" PAVED SHOULDER WITH 16" MILLED RUMBLE STRIPS

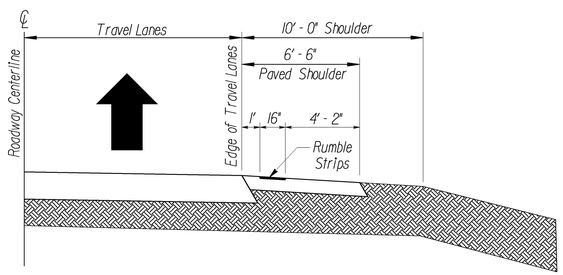

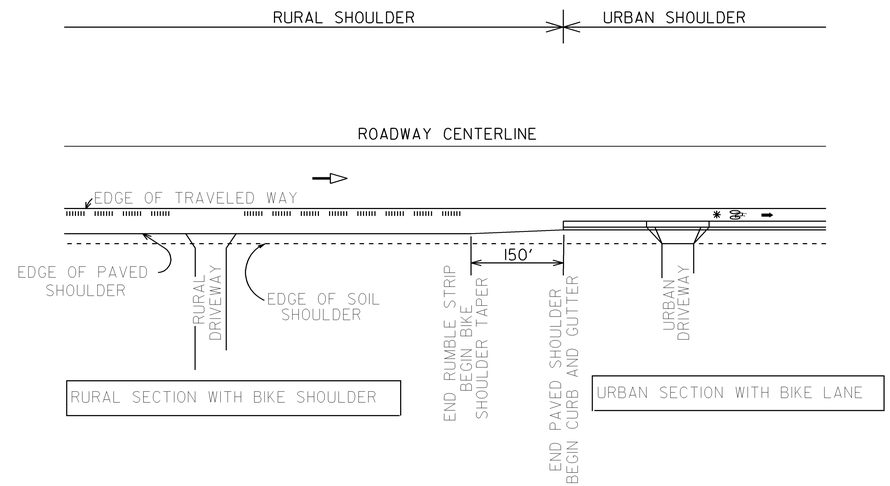

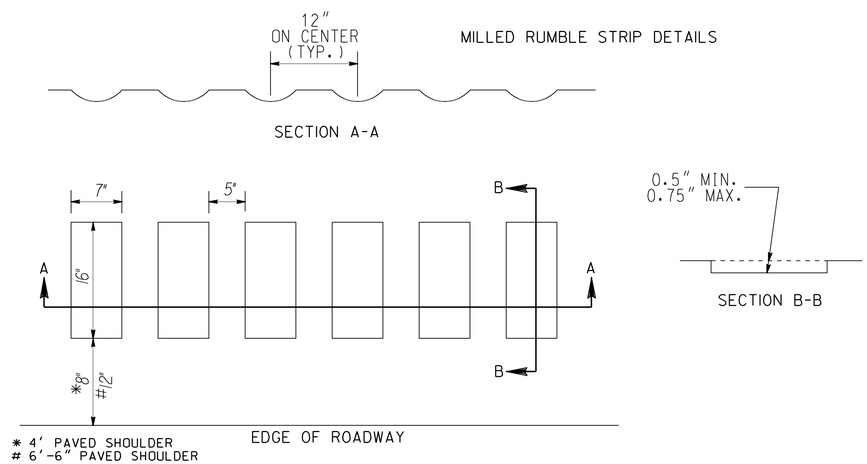

4' Urban Bike Lane

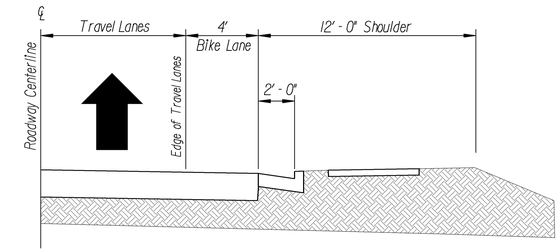

Shared Lane

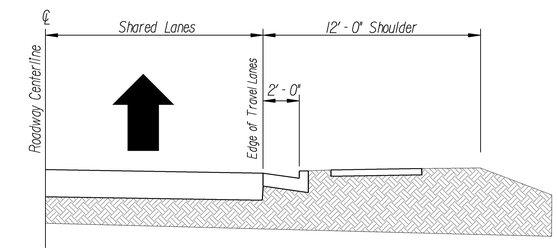

Note: Outside lane width should be 12' minimum, 14' desirable.

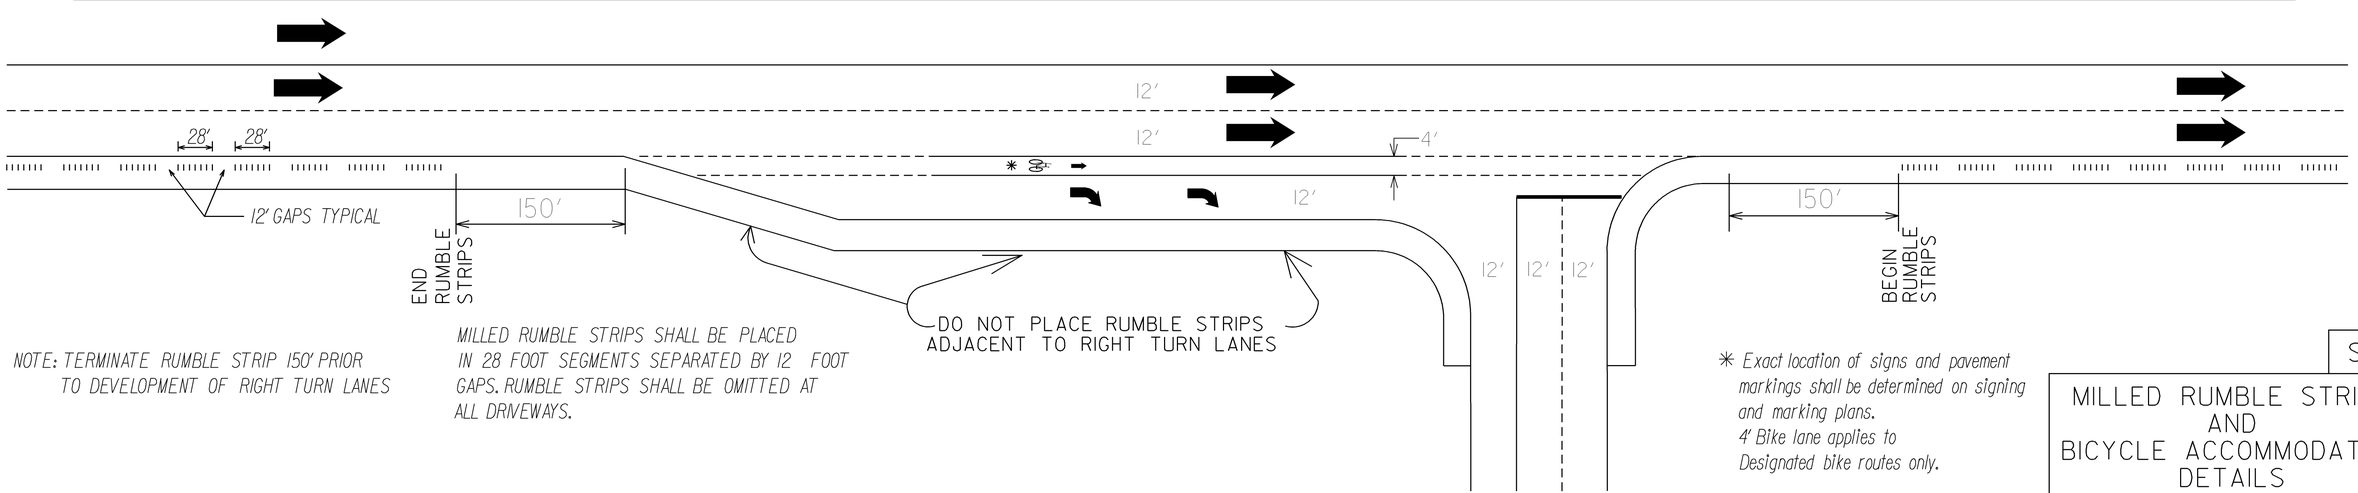

NOTE: TERMINATE RUMBLE STRIP 150' PRIOR TO DEVELOPMENT OF RIGHT TURN LANES

MILLED RUMBLE STRIPS SHALL BE PLACED IN 28 FOOT SEGMENTS SEPARATED BY 12 FOOT GAPS. RUMBLE STRIPS SHALL BE OMITTED AT ALL DRIVEWAYS.

** Exact location of signs and pavement markings shall be determined on signing and marking plans.*
4' Bike lane applies to Designated bike routes only.

S-8

MILLED RUMBLE STRIPS AND BICYCLE ACCOMMODATION DETAILS

MAR. 2, 2001