1/9/2014
USER:3008

PRF
V:\Projects\AGA\15795\MSTN\PI 0007694\FINAL\NB GDOT_SHADE.tbl

I:\15795\mstn\pi 0007694\final\0007694EC01.dgn

STATE	PROJECT NUMBER	SHEET NO.	TOTAL SHEETS
GA	CSSTP-0007-00(694)	308	355

DEPARTMENT OF TRANSPORTATION
STATE OF GEORGIA

EROSION, SEDIMENTATION AND POLLUTION CONTROL PLAN

SOUTHEAST /NEWNAN BYPASS
FROM SR 16 TO TURKEY CREEK ROAD &
SR 16 WIDENING FROM US 29/SR 14 TO I-85 BRIDGE

FEDERAL AID PROJECT

CSSTP-0007-00(694) & CSSTP-0006-00(877)
COWETA COUNTY

FEDERAL ROUTE * N/A
STATE ROUTE * SR 16
P. I. NO. 0007694
P. I. NO. 0006877

VOID

"I certify that this Erosion, Sedimentation and Pollution Control Plan has been prepared in accordance with Part IV. of the General NPDES Permit No. GAR100002."

"I certify that the permittee's Erosion, Sedimentation and Pollution Control Plan provides for an appropriate and comprehensive system of best management practices required by the Georgia Water Quality Control Act, and the document "Manual for Erosion and Sediment Control in Georgia" (Manual) published by the State Soil and Water Conservation Commission as of January 1 of the year in which the land disturbing activity was permitted, provides for the sampling of the receiving waters or the sampling of the storm water outfalls and that the designed system of best management practices and sampling methods is expected to meet the requirements contained in the General NPDES Permit No. GAR100002."

"I certify that the permittee's Erosion, Sedimentation and Pollution Control Plan provides for the monitoring of: (a) all perennial and intermittent streams and other water bodies shown on the USGS topographic map and all other field verified perennial and intermittent streams and other water bodies, or (b) where any such specific identified perennial or intermittent stream and other water body is not proposed to be sampled, I have determined in my professional judgment, utilizing the factors required in the General NPDES Permit No. GAR 100002, that the increase in the turbidity of each specific identified sampled receiving water will be representative of the increase in the turbidity of a specific identified un-sampled receiving water."

"I certify under penalty of law that this document and all attachments were prepared under my direction or supervision in accordance with a system designed to assure that the certified personnel properly gather and evaluate the information submitted. Based on my inquiry of the person or persons who manage the system, or those persons directly responsible for gathering the information, the information submitted is, to the best of my knowledge and belief, true, accurate, and complete. I am aware that there are significant penalties for submitting false information, including the possibility of fine and imprisonment for knowing violations."

"I certify under penalty of law that this plan was prepared after a site visit to the location described herein by myself or my authorized agent, under my supervision."

Ian Scott Hunter P.E. 030821 — Ian Scott Hunter 1-09-14
Design Professional's Signature & GSWCC LEVEL II Certification No.

PLANS PREPARED BY

CHA
270 Peachtree St. NW, Suite 1500 • Atlanta, GA 30303-1283
Main: (678) 954-5000 • www.chacompanies.com

GEORGIA REGISTERED PROFESSIONAL ENGINEER THOMAS P KARIS — 2/18/14

LOCATION SKETCH

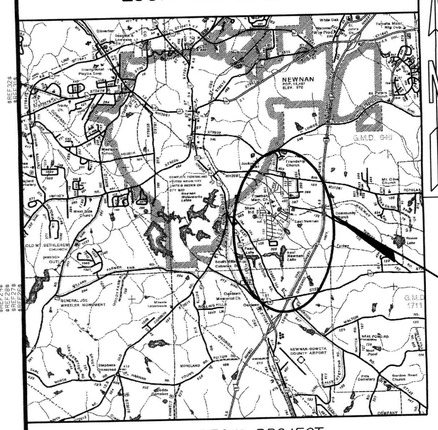

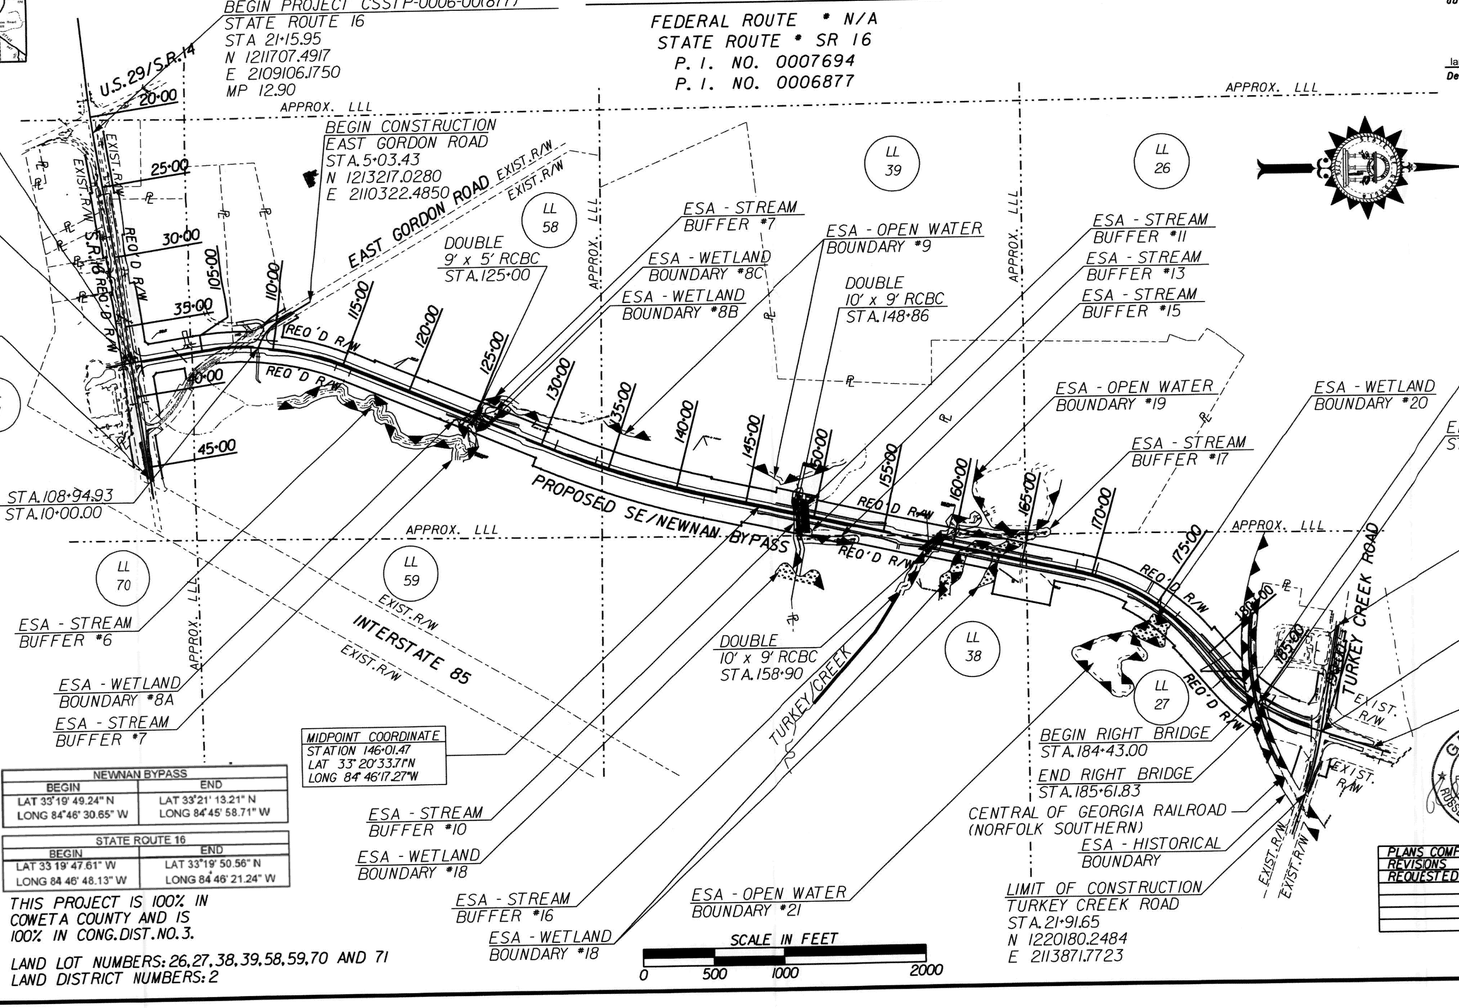

PRIMARY PERMITTEE CONTACT:
ADDRESS:
CONTACT:
PHONE:

24 HOUR CONTACT:
ADDRESS:
CONTACT:
PHONE:

NEWNAN BYPASS	
BEGIN	END
LAT 33°19' 49.24" N	LAT 33°21' 13.21" N
LONG 84°46' 30.65" W	LONG 84°45' 58.71" W

STATE ROUTE 16	
BEGIN	END
LAT 33 19' 47.61" W	LAT 33°19' 50.56" N
LONG 84 46' 48.13" W	LONG 84 46' 21.24" W

THIS PROJECT IS 100% IN COWETA COUNTY AND IS 100% IN CONG.DIST.NO.3.

LAND LOT NUMBERS: 26,27,38,39,58,59,70 AND 71
LAND DISTRICT NUMBERS: 2

GEORGIA REGISTERED No. PE028714 PROFESSIONAL ENGINEER RUSSELL R. MCMURRY

Russell McMurry, P.E., GSWCC LEVEL II Certification #0000012103
Design Professional's Signature & GSWCC LEVEL II Certification No.

PLANS COMPLETED: 3/07/2014
REVISIONS

REQUESTED BY	DATE	DRAWING NUMBER(S)	SIGNATURE	GSWCC LEVEL II #
	3/28/14			

50-001