DITCH PROTECTION

LOCATION	SIDE	TYPE DITCH	WIDTH	DEPTH OF PROT.	TRM TYPE 1 SQ. YD.	TRM TYPE 2 SQ. YD.
NEWNAN CROSSING BYPASS						
142+29 TO 148+00	LT	TRAP.	2'	1.2'	650	
145+16 TO 148+64	RT	TRAP.	2'	0.8'		300
BERM DITCH						
139+00 TO 143+00	RT	TRAP.	4'	1.2'	430	
143+00 TO 147+00	RT	TRAP.	4'	1.0'		390
TOTALS					1080	690

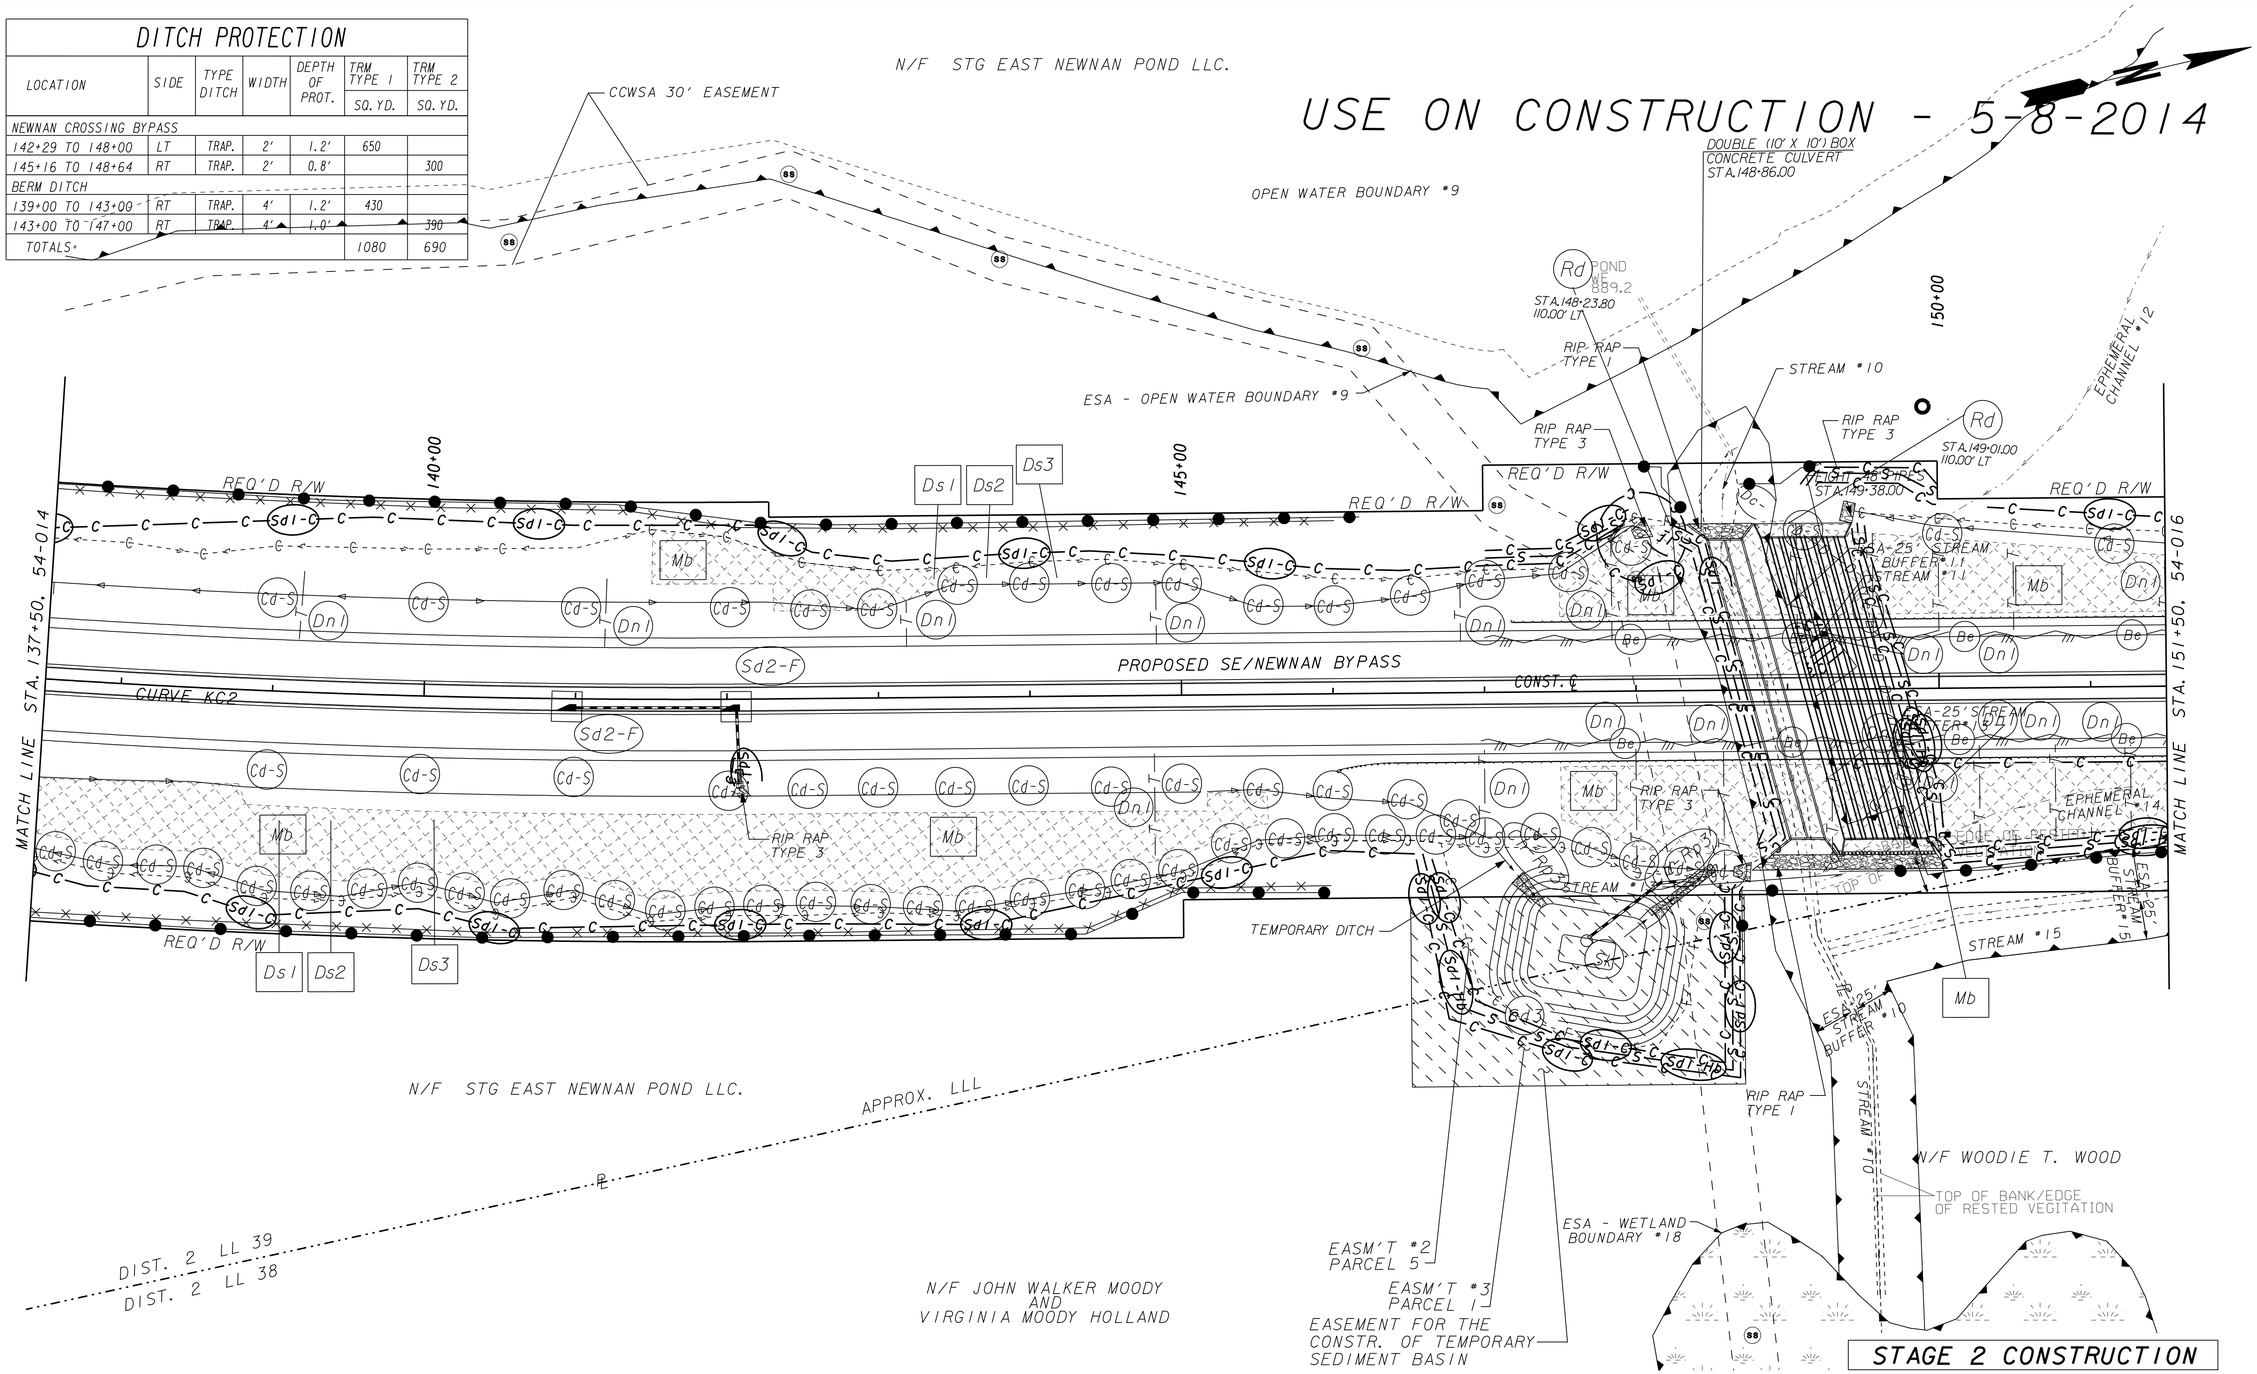

PROPERTY AND EXISTING R/W LINE
REQUIRED R/W LINE
CONSTRUCTION LIMITS
EASEMENT FOR CONSTR & MAINTENANCE OF SLOPES
EASEMENT FOR CONSTR OF SLOPES
EASEMENT FOR CONSTR OF DRIVES

BEGIN LIMIT OF ACCESS.....BLA
END LIMIT OF ACCESS.....ELA
LIMIT OF ACCESS
REQ'D R/W & LIMIT OF ACCESS

CHA
270 Peachtree St. NW, Suite 1500 • Atlanta, GA 30303-1283
Main: (678) 954-5000 • www.chacompanies.com

SCALE IN FEET
0 50 100 200

REVISION DATES		
4/28/14	- EPD	
5/8/14	- EPD	

GEORGIA DEPARTMENT OF TRANSPORTATION

BMP LOCATION DETAILS

SE / NEWNAN BYPASS FROM S.R. 16 TO TURKEY CREEK ROAD

DRAWING No. 54-015