COUNTY	PROJECT NUMBER	SHEET NO.	TOTAL SHEETS
COWETA	CSMSL-0007-00(956)	15	106

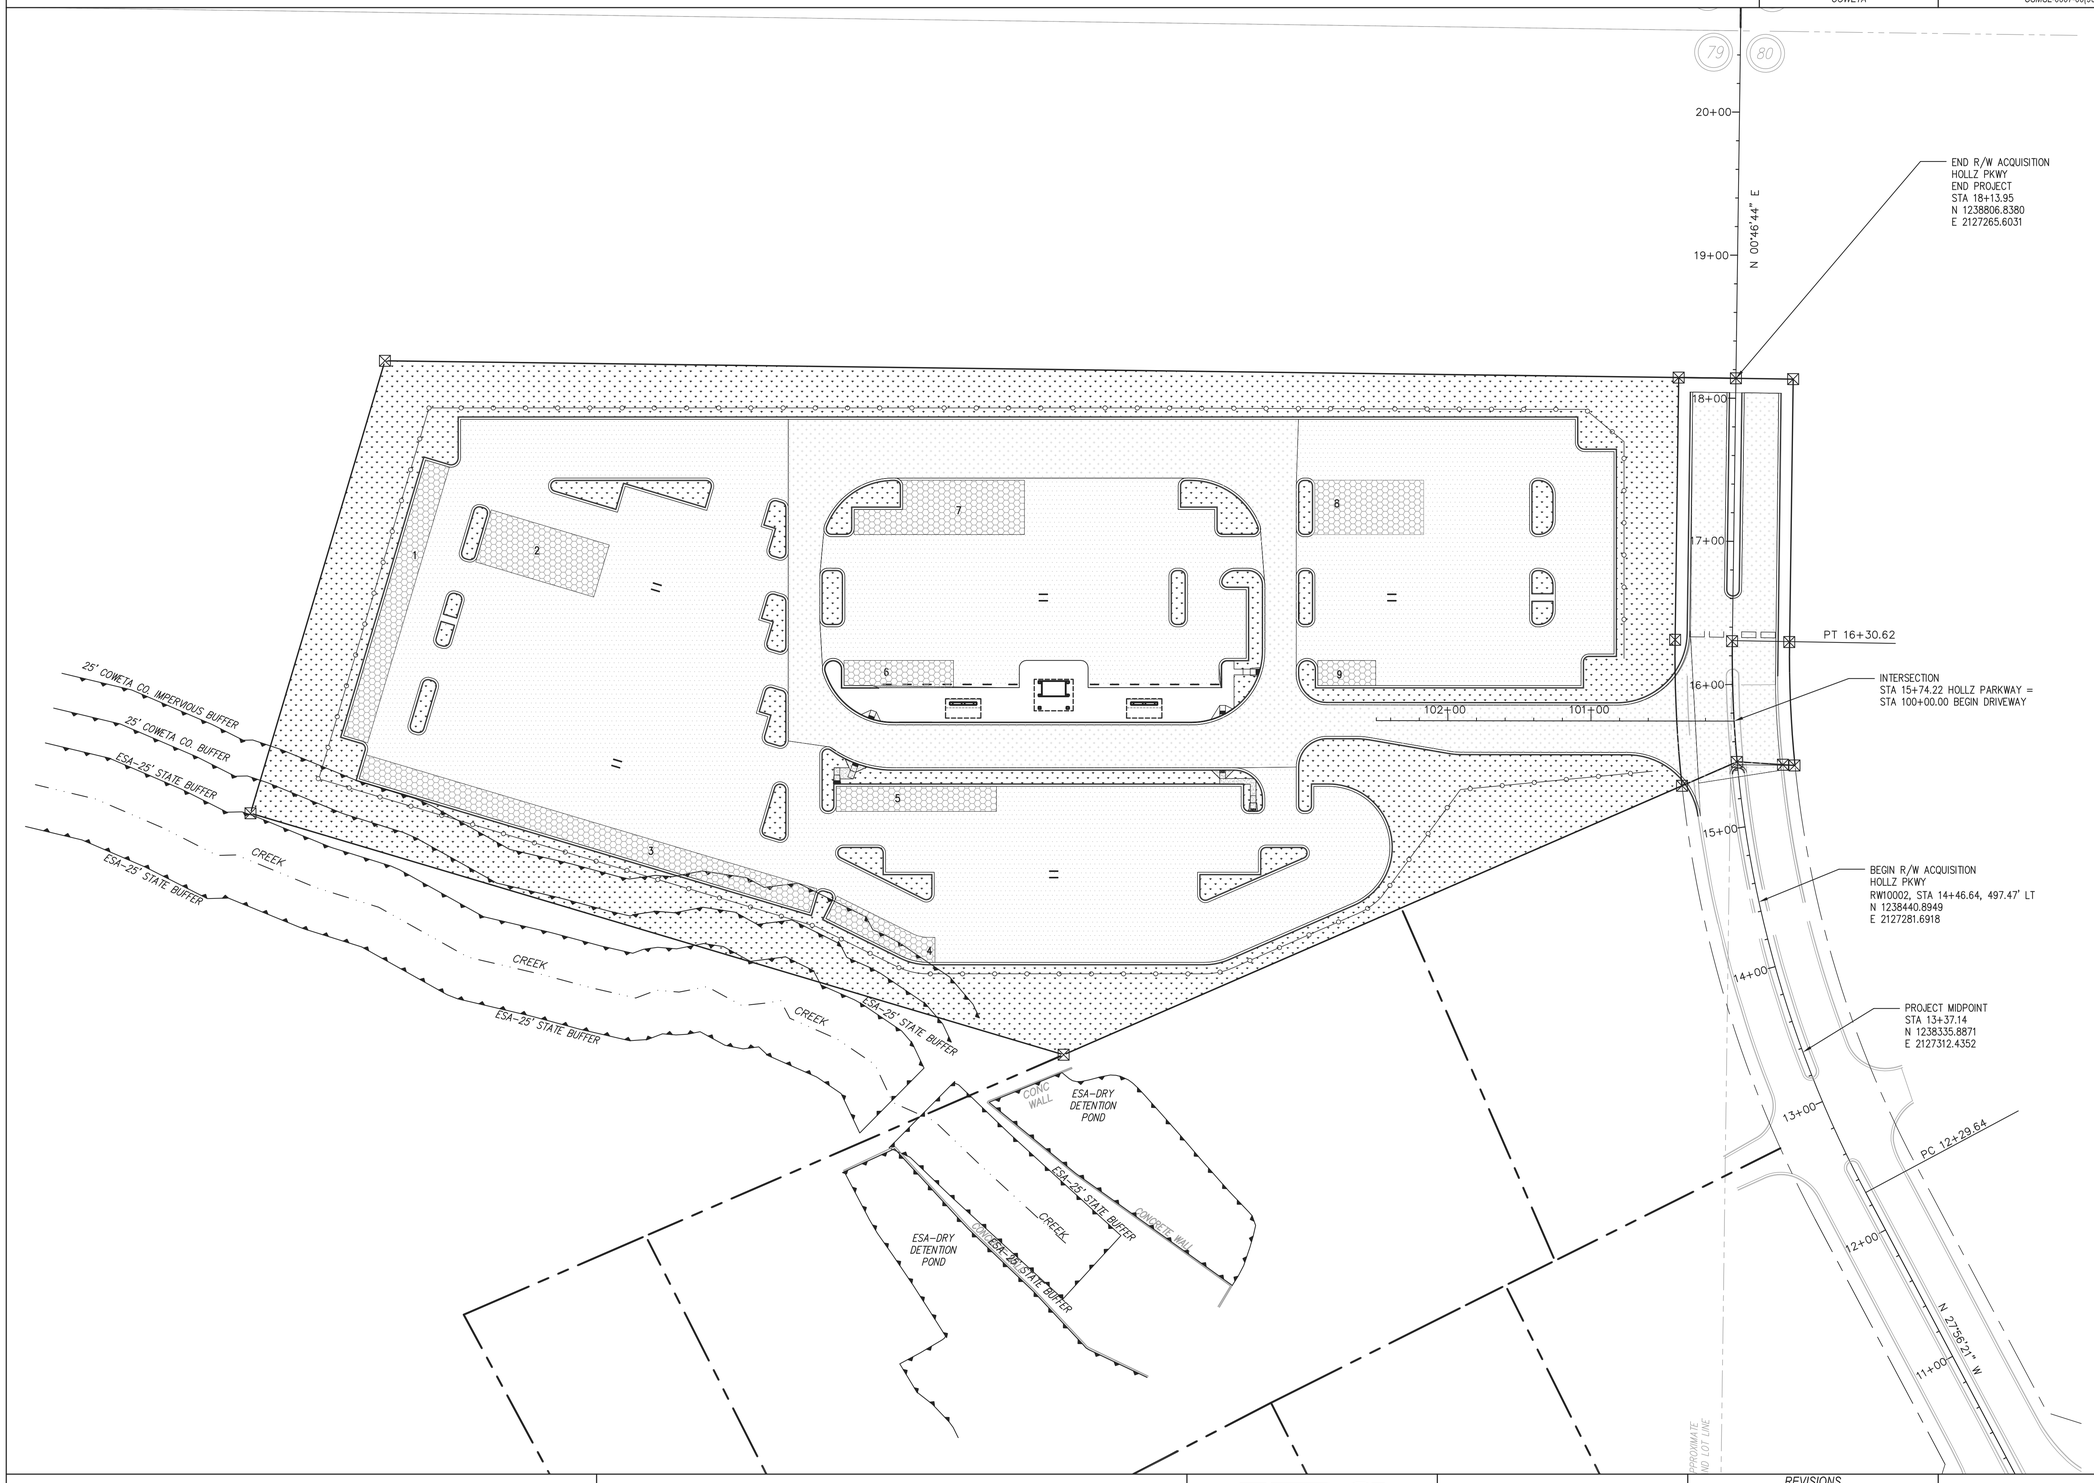

LEGEND

- CONCRETE SIDEWALK AREAS
- PARKING LOT PAVEMENT SEE SHEET 5-01, TS-1
- BUS LANE PAVEMENT SEE SHEET 5-01, TS-2 AND TS-3 HOLLZ PARKWAY EXTENSION SEE SHEET 5-02, TS-6
- POROUS CONCRETE PAVEMENT SEE SHEET 5-02, TS-4 AND TS-5
- BERMUDA SOD

URS
400 Northpark Town Center
1000 Abernathy Road N.E., Suite 900
Atlanta, Georgia 30328
Tel: (678) 808-8800, Fax: (678) 808-8400

GRAPHIC SCALE
50 0 25 50 100
(IN FEET)
1 inch = 50 ft.

REVISIONS		

STATE OF GEORGIA
DEPARTMENT OF TRANSPORTATION
OFFICE OF INNOVATIVE PROGRAM DELIVERY

PAVEMENT DELINEATION PLAN

NEWNAN SR 34 AND HOLLZ PKWY
PARK AND RIDE LOT

13-04
DRAWING No.