COUNTY	PROJECT NUMBER	SHEET NO.	TOTAL SHEETS
COWETA	CSMSL-0007-00(956)	37	106

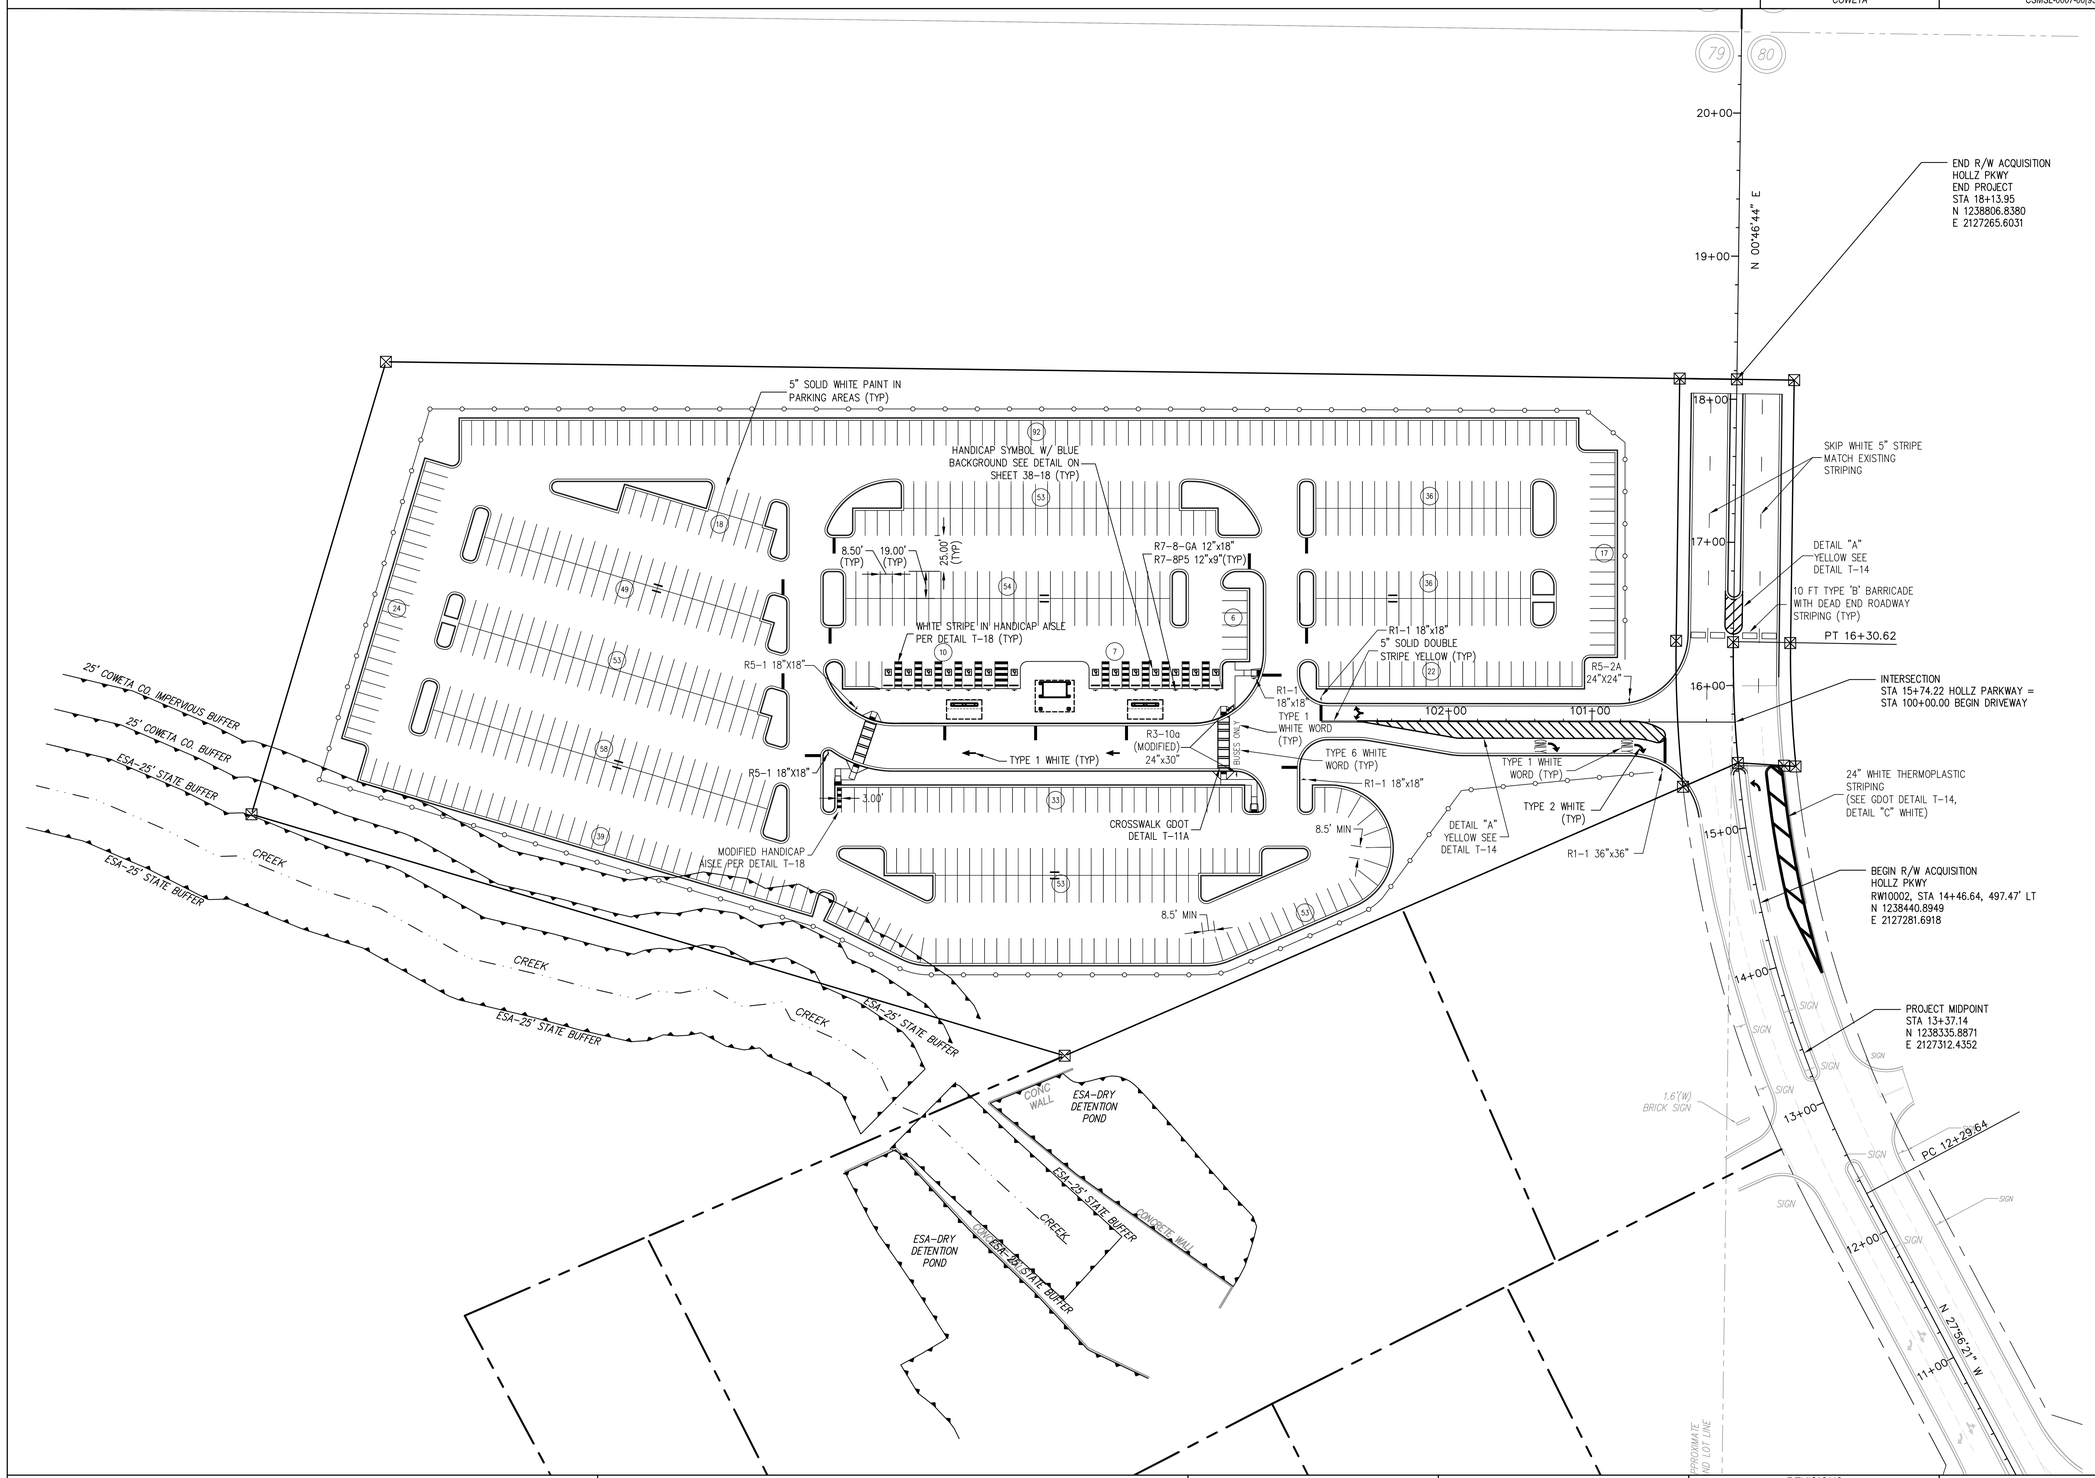

PARKING SUMMARY

699	STANDARD SPACES (8.5' X 19') ADDED
12	ADDITIONAL REG. HANDICAP (8.5' X 19')
2	ADDITIONAL VAN-ACCESSIBLE (8.5' X 19')
713	**TOTAL PROPOSED PARKING PROVIDED**

SIGN LEGEND

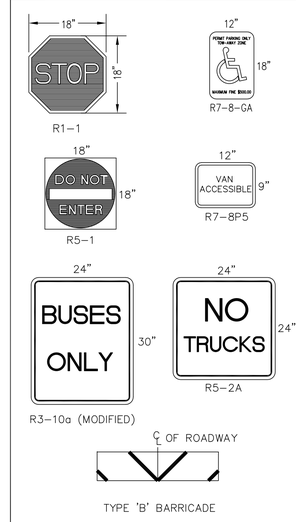

NOTE:
ALL SIGNS SHALL BE IN ACCORDANCE WITH THE MANUAL OF UNIFORM TRAFFIC CONTROL DEVICES, 2003 EDITION AND SHALL BE POST MOUNTED UNLESS OTHERWISE NOTED.

NOTES:

1. ALL PAVEMENT STRIPES AND MARKINGS IN THE PARKING AREA SHALL BE PAINT.
2. ALL CROSSWALKS TO BE INSTALLED PER GDOT CONSTRUCTION DETAIL T-11A.
3. ALL STRIPING ON HOLLZ PARKWAY AND DRIVEWAY ENTRANCE TO BE THERMOPLASTIC.

NORTH

URS
400 Northpark Town Center
1000 Abernathy Road N.E., Suite 900
Atlanta, Georgia 30328
Tel: (678) 808-8800, Fax: (678) 808-8400

GRAPHIC SCALE
50 0 25 50 100
(IN FEET)
1 inch = 50 ft.

REVISIONS

STATE OF GEORGIA
DEPARTMENT OF TRANSPORTATION
OFFICE OF INNOVATIVE PROGRAM DELIVERY

SIGNING AND MARKING PLAN

NEWNAN SR 34 AND HOLLZ PKWY
PARK AND RIDE LOT

26-01
DRAWING No.