COUNTY	PROJECT NUMBER	SHEET NO.	TOTAL SHEETS
COWETA	CSMSL-0007-00(956)	38	106

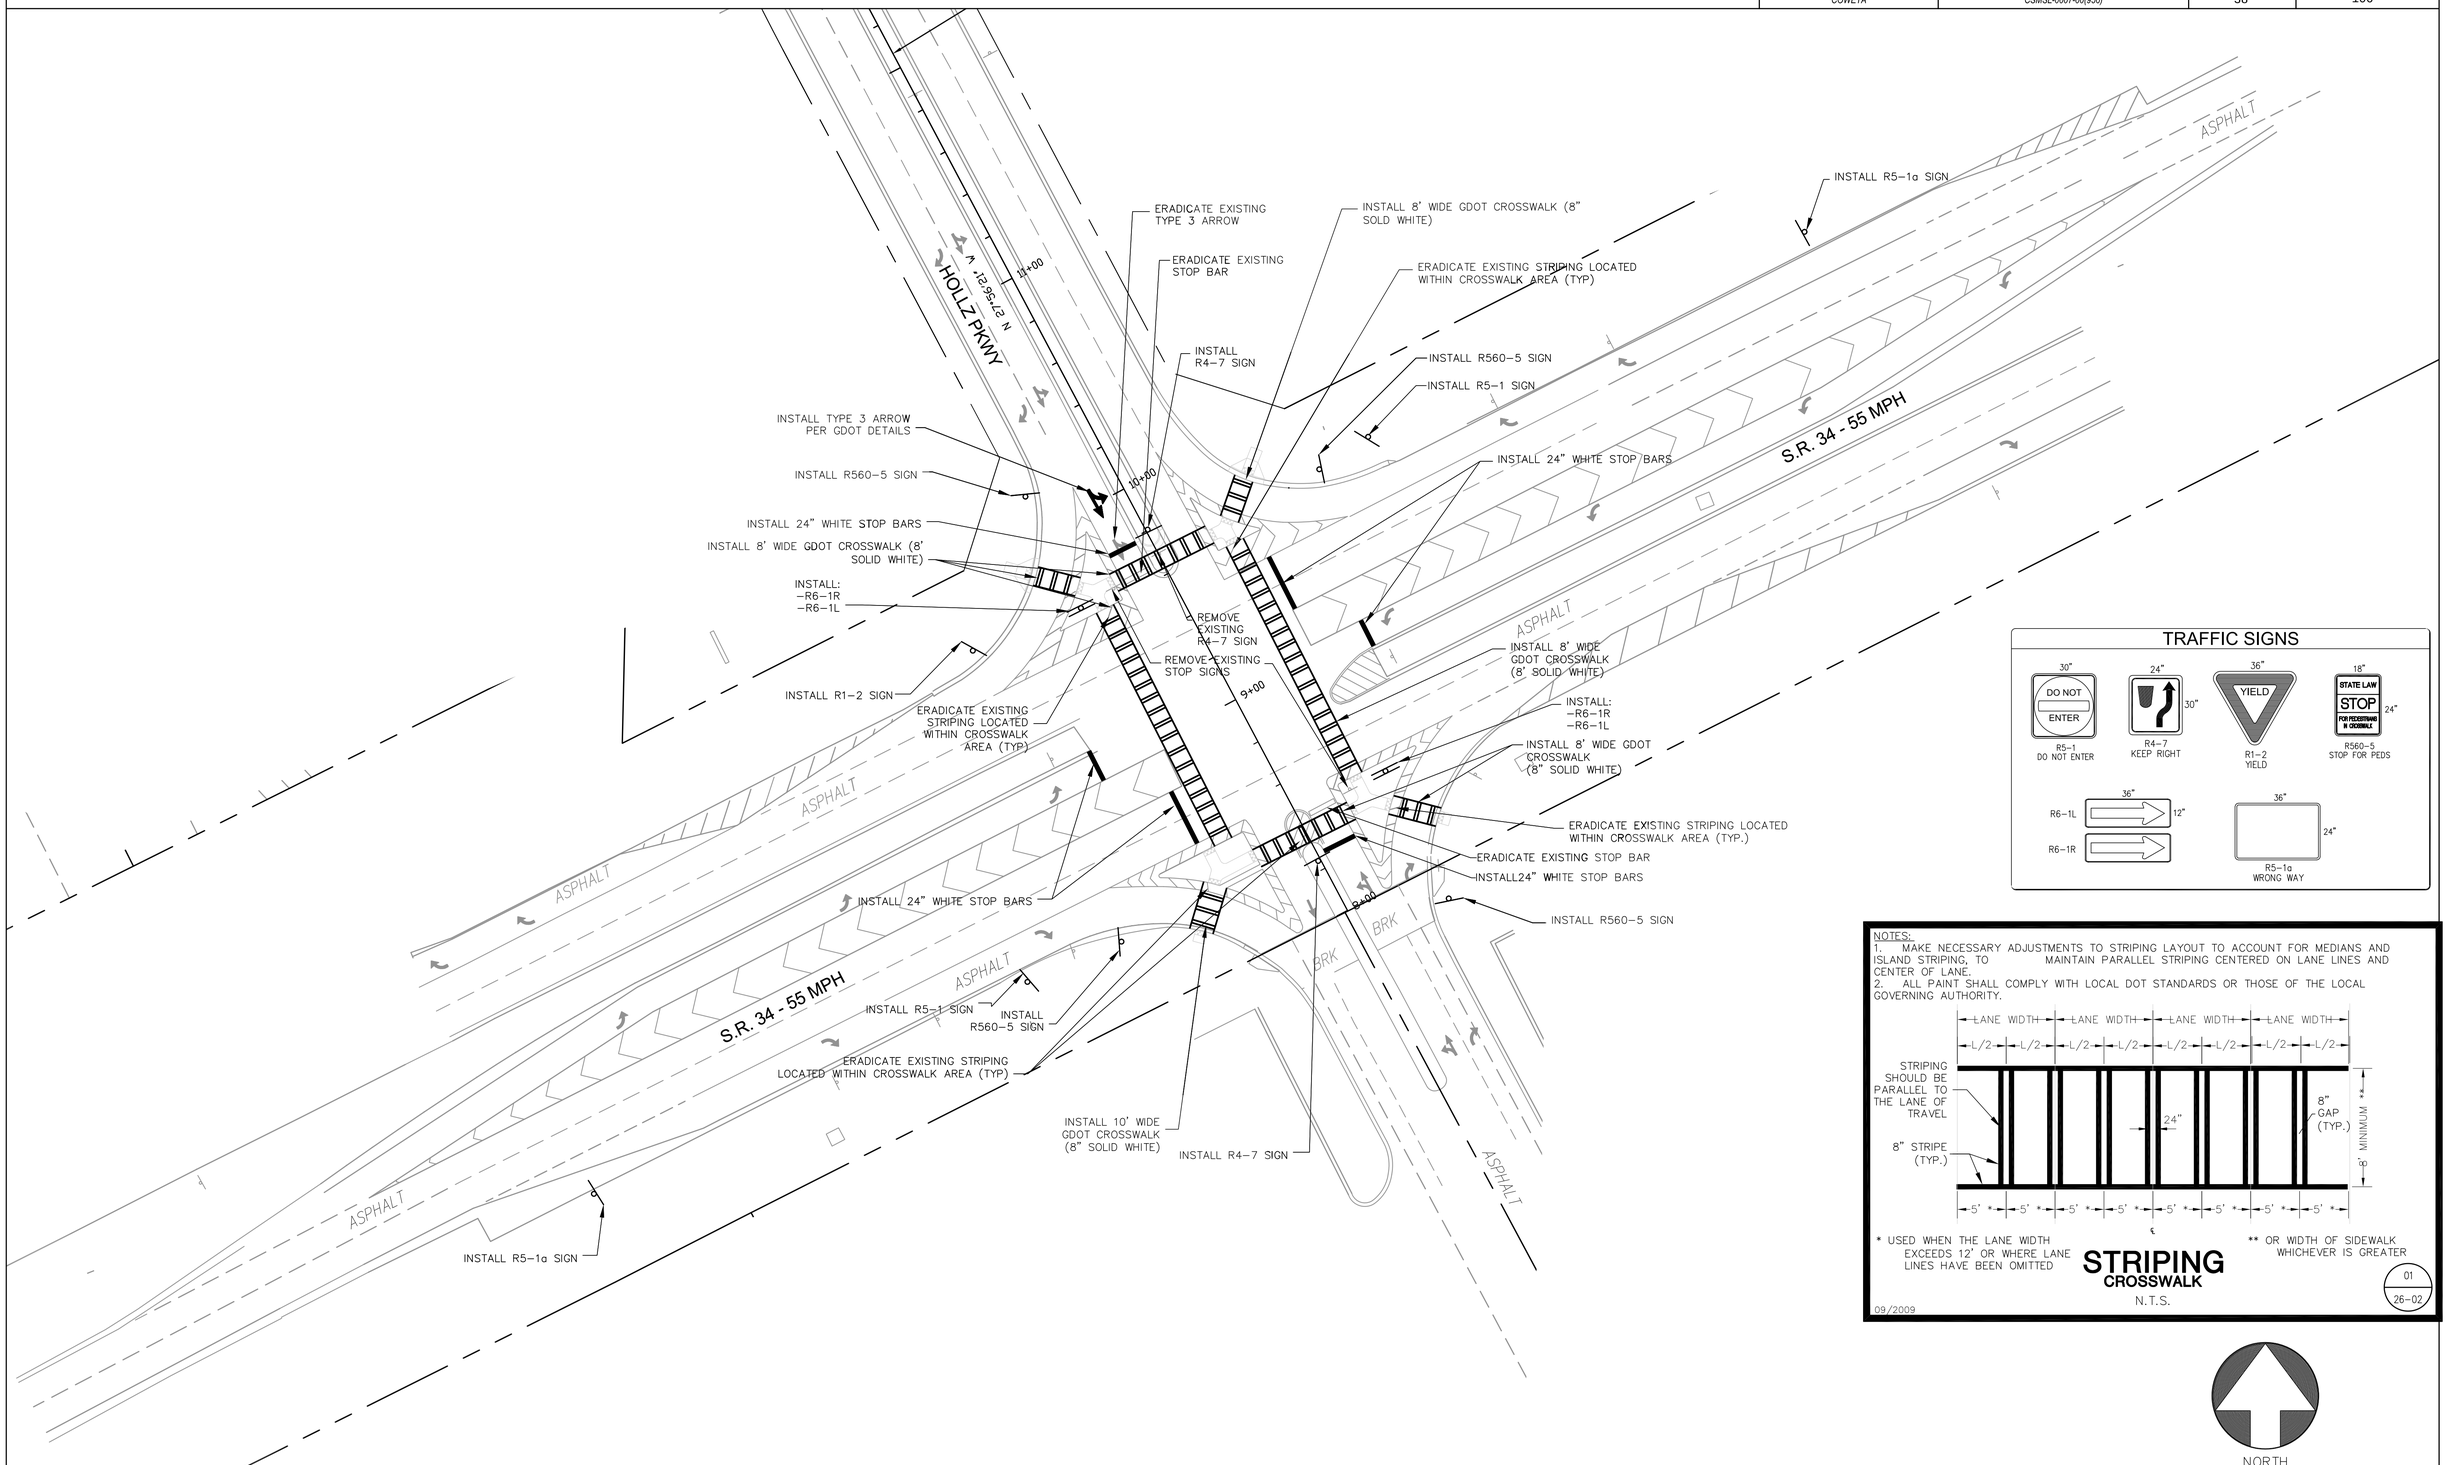

TRAFFIC SIGNS

NOTES:
1. MAKE NECESSARY ADJUSTMENTS TO STRIPING LAYOUT TO ACCOUNT FOR MEDIANS AND ISLAND STRIPING, TO MAINTAIN PARALLEL STRIPING CENTERED ON LANE LINES AND CENTER OF LANE.
2. ALL PAINT SHALL COMPLY WITH LOCAL DOT STANDARDS OR THOSE OF THE LOCAL GOVERNING AUTHORITY.

* USED WHEN THE LANE WIDTH EXCEEDS 12' OR WHERE LANE LINES HAVE BEEN OMITTED

** OR WIDTH OF SIDEWALK WHICHEVER IS GREATER

STRIPING
CROSSWALK
N.T.S.

09/2009

01
26-02

NORTH

URS
400 Northpark Town Center
1000 Abernathy Road N.E., Suite 900
Atlanta, Georgia 30328 Tel: (678) 808-8800, Fax: (678) 808-8400

GRAPHIC SCALE
30 0 15 30 60
(IN FEET)
1 inch = 30 ft.

REVISIONS

STATE OF GEORGIA
DEPARTMENT OF TRANSPORTATION
OFFICE OF INNOVATIVE PROGRAM DELIVERY

SIGNING AND MARKING PLAN
INTERSECTION

NEWNAN SR 34 AND HOLLZ PKWY
PARK AND RIDE LOT

26-02
DRAWING No.