11/21/2013 agraves	Thu Nov 21 11:27:38 2013	C:\TMP\000\Gdot-2012.TBL	C:\0007960 Irwin\0007960 CSBRG-0007-00(960) Irwin\DGN\007960ER02.dgn	STATE	PROJECT NUMBER	SHEET NO.	TOTAL SHEETS
				GA	CSBRG-0007-00(960)	72	81

VOID

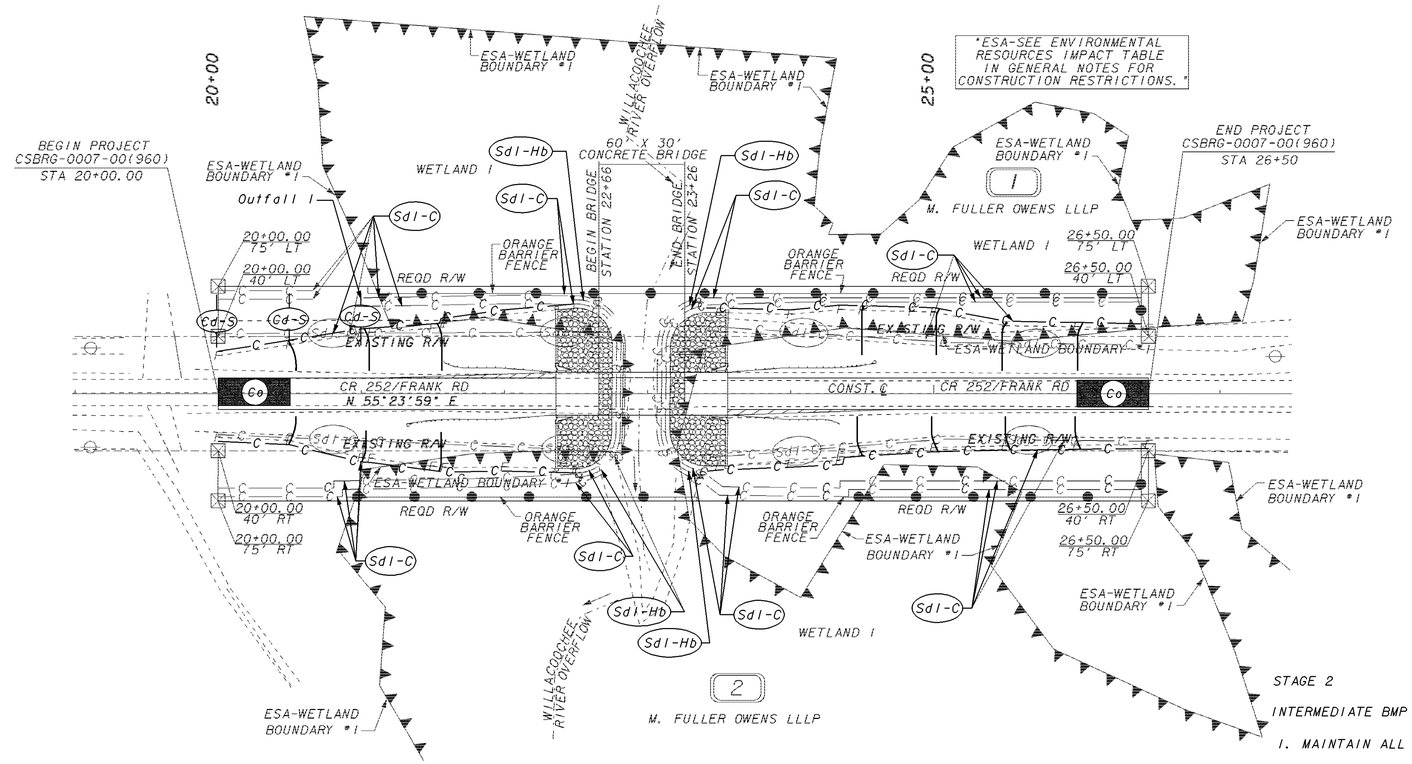

STAGE 2

INTERMEDIATE BMP INSTALLATION

1. MAINTAIN ALL PERIMETER BMPs AND CONSTRUCTION EXITS.
2. APPLY TEMPORARY GRASSING AND MULCH AS REQUIRED BY THE SPECIAL PROVISIONS.
3. INSTALL CHECK DAMS AS SHOWN ON PLANS.
4. INSTALL DOWNDRAINS AS SHOWN ON PLANS.
5. INSTALL J HOOKS ON FILL SLOPES AS SHOWN ON PLANS.
6. INSTALL ADDITIONAL SILT FENCE, TYPE C, AROUND PROPOSED END ROLLS.

THE CONTRACTOR SHALL ENSURE THAT NO CONSTRUCTION RELATED ACTIVITIES OTHER THAN THESE SHOWN ON THE APPROVED PLANS, INCLUDING THE USE OF EASEMENTS, STAGING, CONSTRUCTION, VEHICULAR USE, BORROW OR WASTE ACTIVITIES, SEDIMENT BASINS, AND TRAILOR PLACEMENT OCCUR WITHIN THOSE AREAS DESIGNATED AS ESA'S.

GEORGIA
DEPARTMENT OF TRANSPORTATION

SCALE IN FEET
0 50 100 200

REVISION DATES		

STATE OF GEORGIA
DEPARTMENT OF TRANSPORTATION
OFFICE: TIFTON OFFICE/DISTRICT 4

BMP LOCATION DETAILS

STAGE 2

CR 252/FRANK RD

DRAWING No. 54-002

1/5/2009 GPLN