11/21/2013 11:27:18 AM \\GDOT-DSN1\GOPLOT\QCF\d4_PDF_Out_mono_200dpi.qcf agraves C:\0007960 lrwln\0007960 CSBRG-0007-00(960) lrwln\DGN\55 007960EW01.prf

11/21/2013 Thu Nov 21 11:27:20 2013 agraves	C:\TMP\000\Gdot-2012.TBL	C:\0007960 CSBRG-0007-00(960) lrwln\DGN\007960EW01.dgn	STATE	PROJECT NUMBER	SHEET NO.	TOTAL SHEETS
			GA	CSBRG-0007-00(960)	74	81

VOID

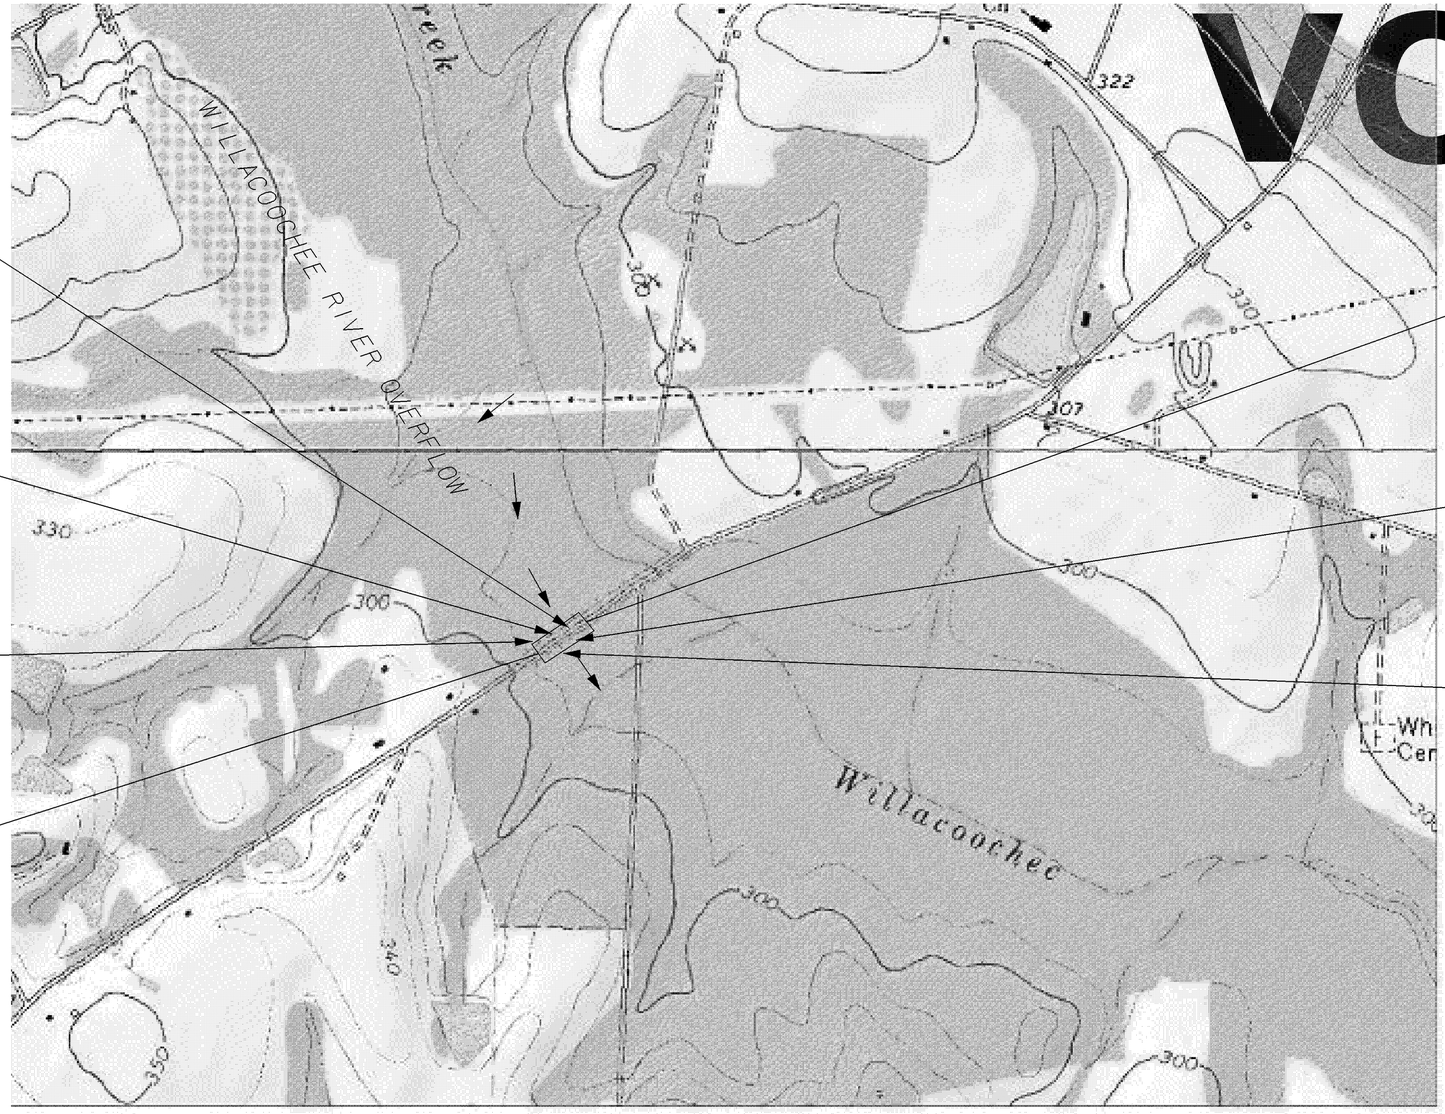

EROSION CONTROL WATERSHED MAP & SITE LOCATION

RECEIVING WATER: WILLACOOCHEE RIVER OVERFLOW

11/5/2009 GPLN

GEORGIA
DEPARTMENT OF TRANSPORTATION

SCALE IN FEET
0 2000 4000 8000

REVISION DATES		

STATE OF GEORGIA
DEPARTMENT OF TRANSPORTATION
OFFICE: TIFTON OFFICE/DISTRICT 4

WATERSHED MAP
SITE MONITORING PLAN
CR 252/FRANK RD

DRAWING No. 55-001

11/21/2013 11:27:18 AM \\GDOT-DSN1\GOPLOT\QCF\d4_PDF_Out_mono_200dpi.qcf agraves C:\0007960 lrwln\0007960 CSBRG-0007-00(960) lrwln\DGN\55 007960EW01.prf D4-Tifton