NOTE: COMCAST OVERHEAD LINES ARE ATTACHED TO POLES LEASED FROM GEORGIA POWER COMPANY AND WILL RELOCATE PER GPC DESIGN

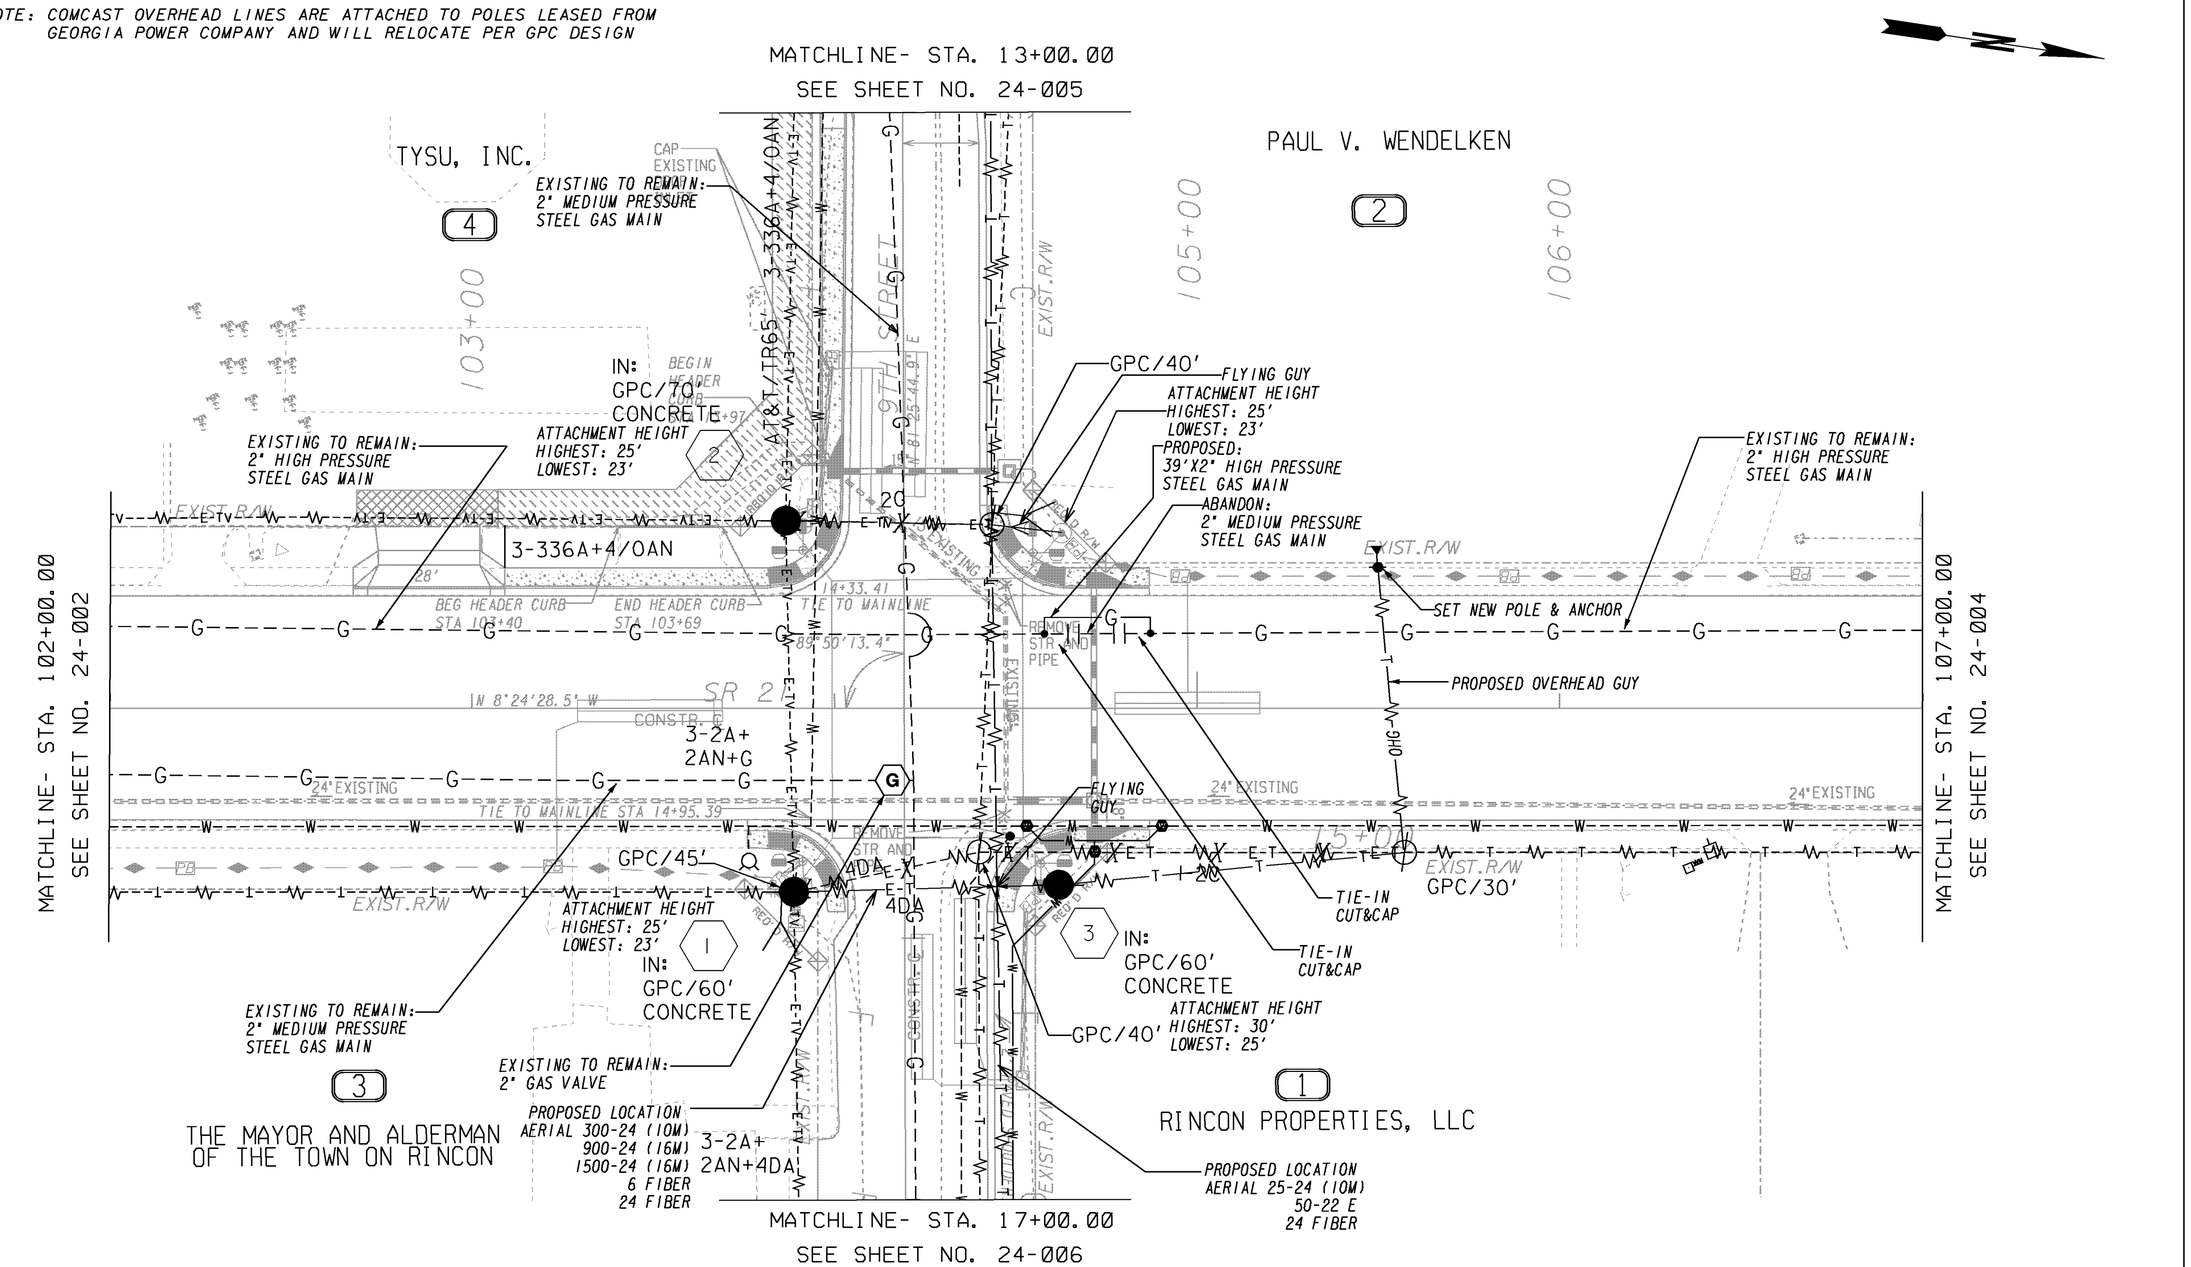

USE ON CONSTRUCTION

GEORGIA
DEPARTMENT OF TRANSPORTATION

SCALE IN FEET
0 20 40 80

REVISION DATES		
09/21/11		
10/25/11		

STATE OF GEORGIA
DEPARTMENT OF TRANSPORTATION
OFFICE: ROADWAY DESIGN

UTILITY PLANS

SR 21 @ 9TH STREET
STA. 102+00 TO STA. 107+00

DRAWING No. 24-003

1/5/2009 GPLN