NOTE: COMCAST OVERHEAD LINES ARE ATTACHED TO POLES LEASED FROM GEORGIA POWER COMPANY AND WILL RELOCATE PER GPC DESIGN

VOID

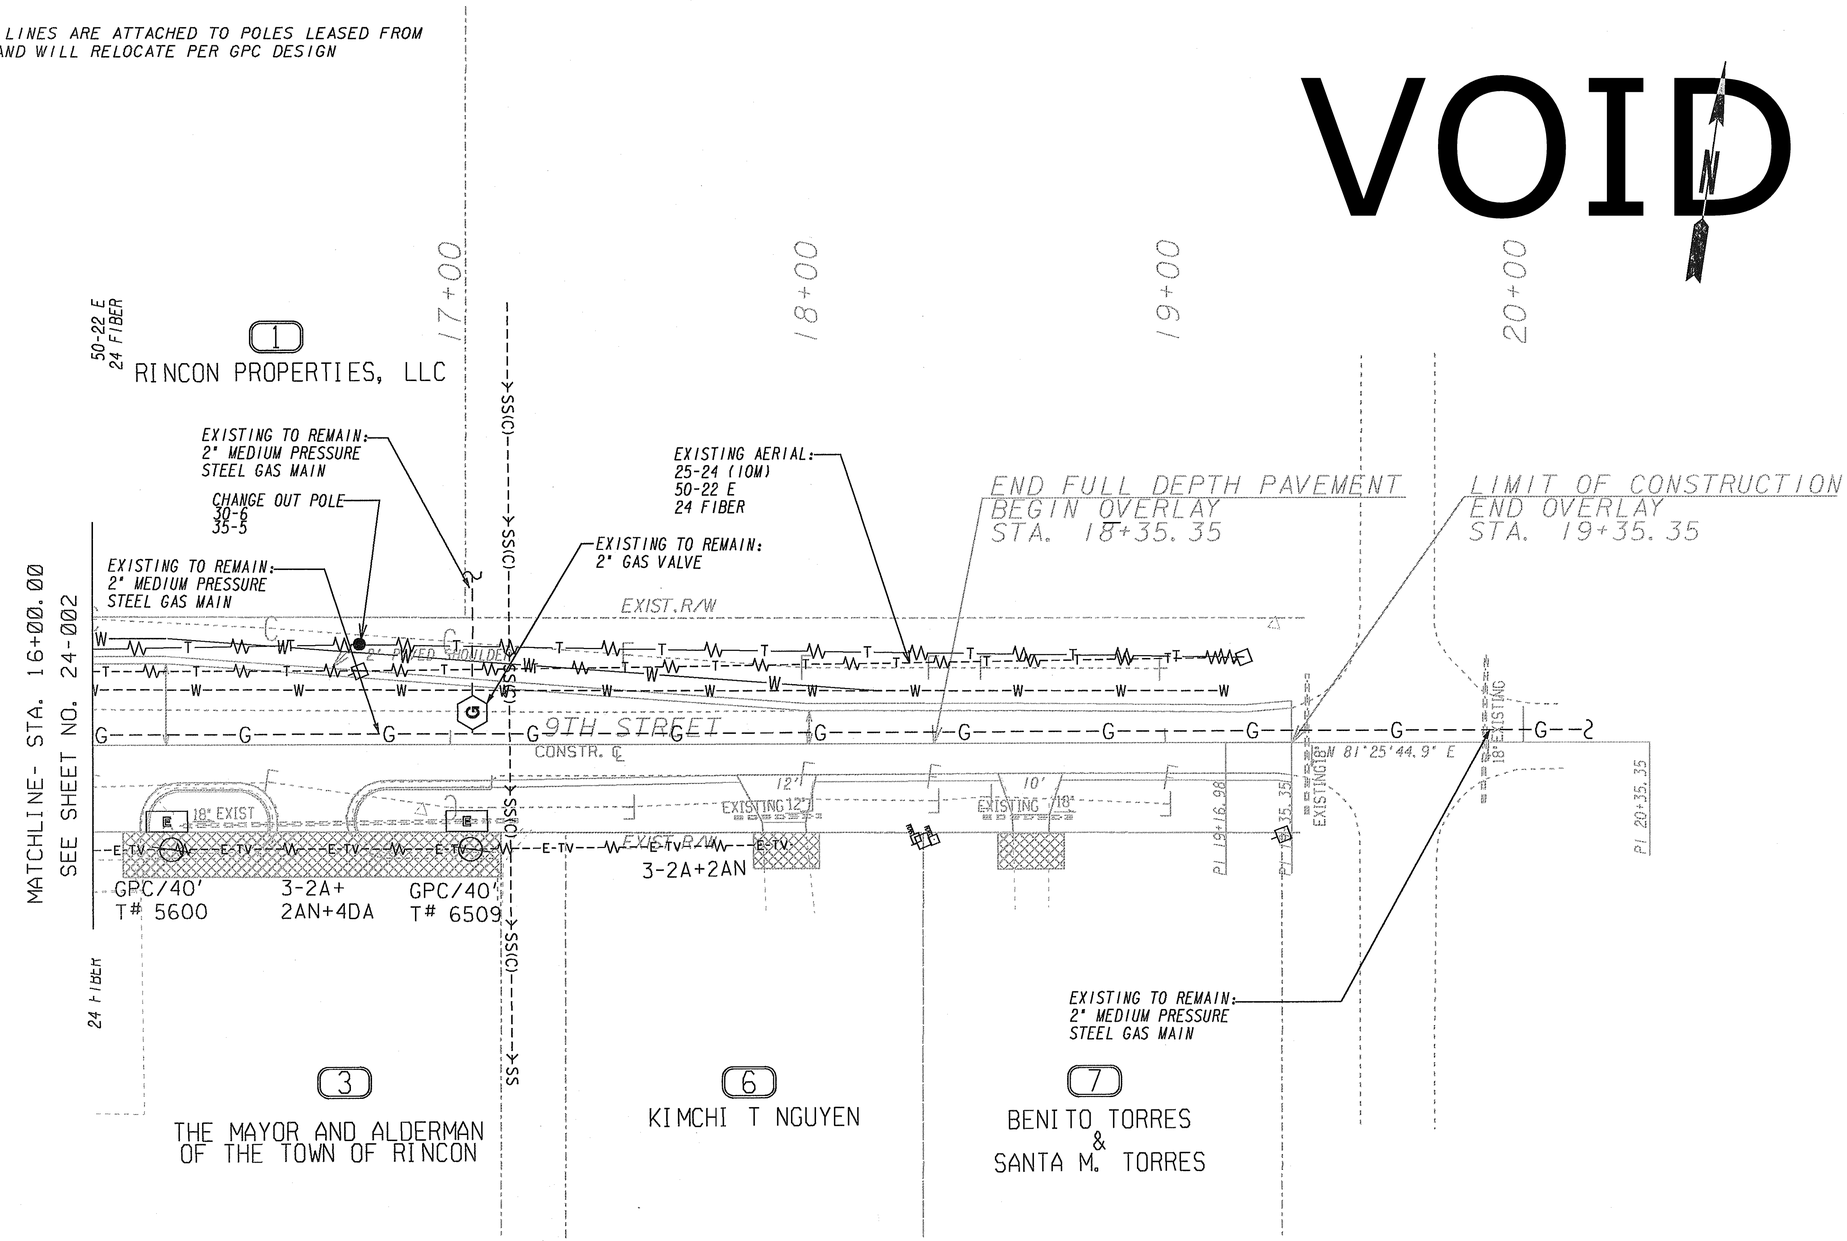

GEORGIA
DEPARTMENT OF TRANSPORTATION

SCALE IN FEET
0 20 40 80

REVISION DATES		

STATE OF GEORGIA
DEPARTMENT OF TRANSPORTATION
OFFICE: ROADWAY DESIGN

UTILITY PLANS

SR 21 @ 9TH STREET
STA. 17+00 TO STA. 19+35

DRAWING No. 24-006

1/5/2009 GPLN