VEHICULAR AND PEDESTRIAN SIGNALS

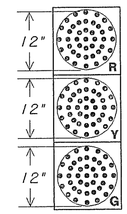

2, 4, 6, 8

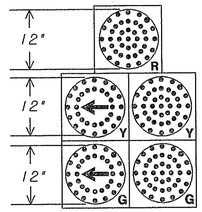

1/6

R10-12
9" X 12"

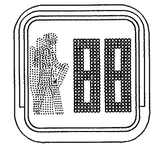

P2, P4, P6, P8

OVERHEAD SIGNS

D13-1 (*1)

D13-2 (*2)

PHASING DIAGRAM

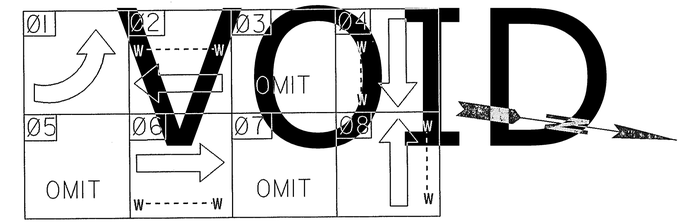

PEDESTRIAN SIGNS

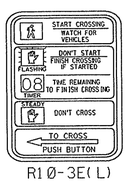

R10-3E(L)
9" X 15"

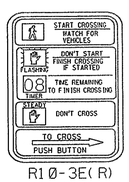

R10-3E(R)
9" X 15"

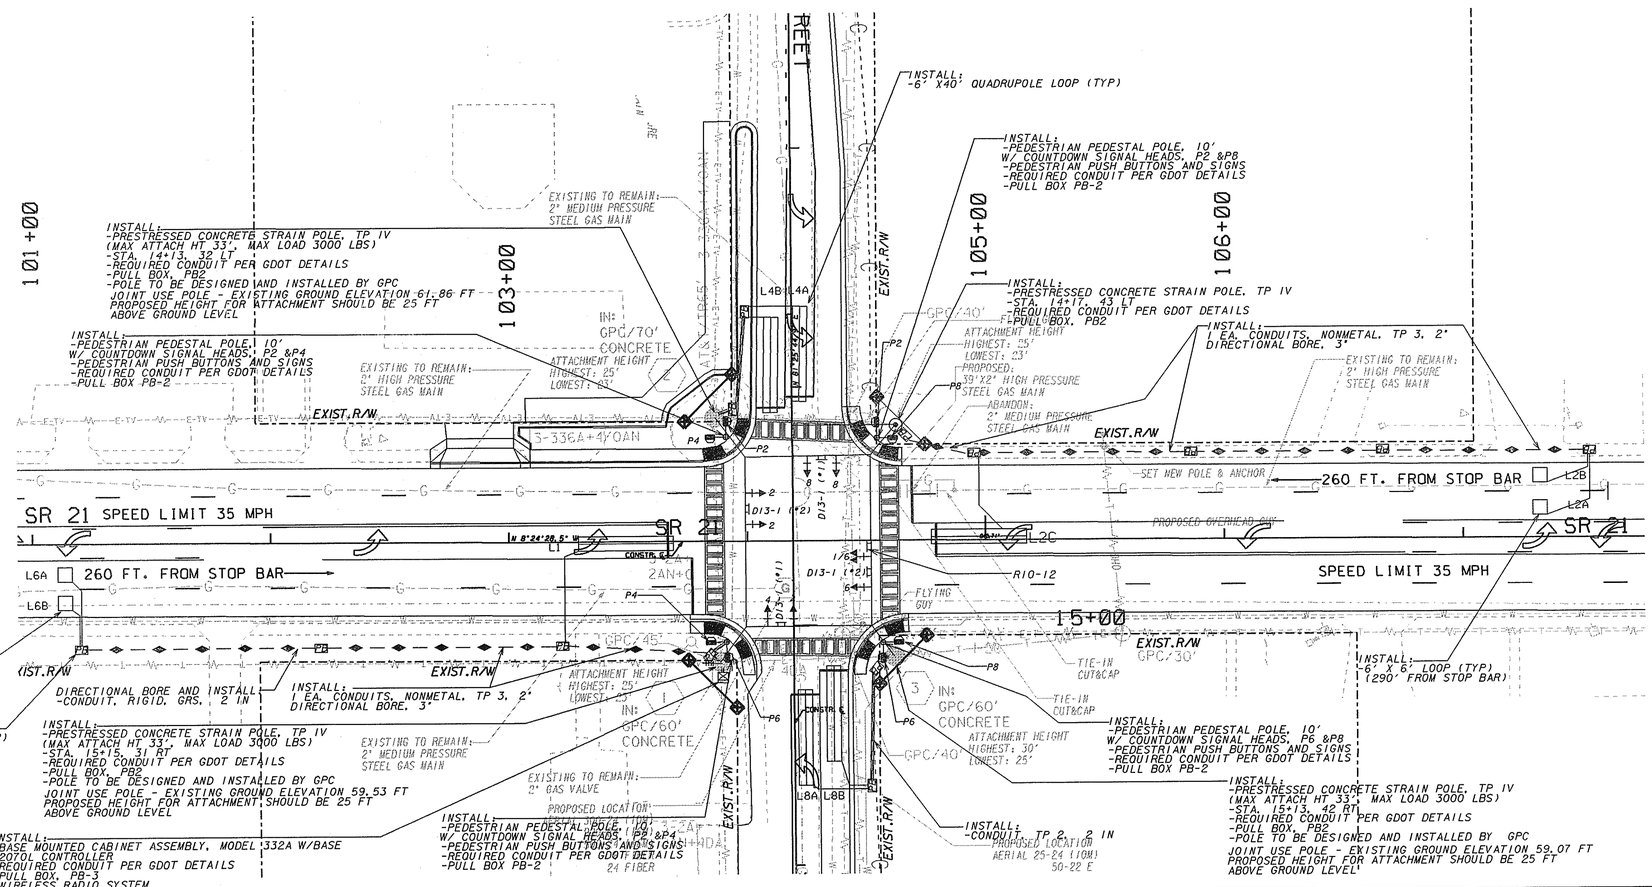

GEORGIA
DEPARTMENT OF TRANSPORTATION

SCALE IN FEET
0 30 60 120

REVISION DATES		

STATE OF GEORGIA
DEPARTMENT OF TRANSPORTATION

OFFICE: ROADWAY DESIGN

SIGNAL PLANS

SR 21 @ 9TH STREET
EFFINGHAM COUNTY

DRAWING NO.
27-001

1/5/2009 GPLN