2/21/2007	12:32:16 PM	GDOTRoad	p:\02\02077\904\dgn\008232cp06.dgn	COUNTY	PROJECT NUMBER	SHEET NO.	TOTAL SHEETS
blselln		ROAD.TBL		TROUP	CSNHS-0008-00(232)		

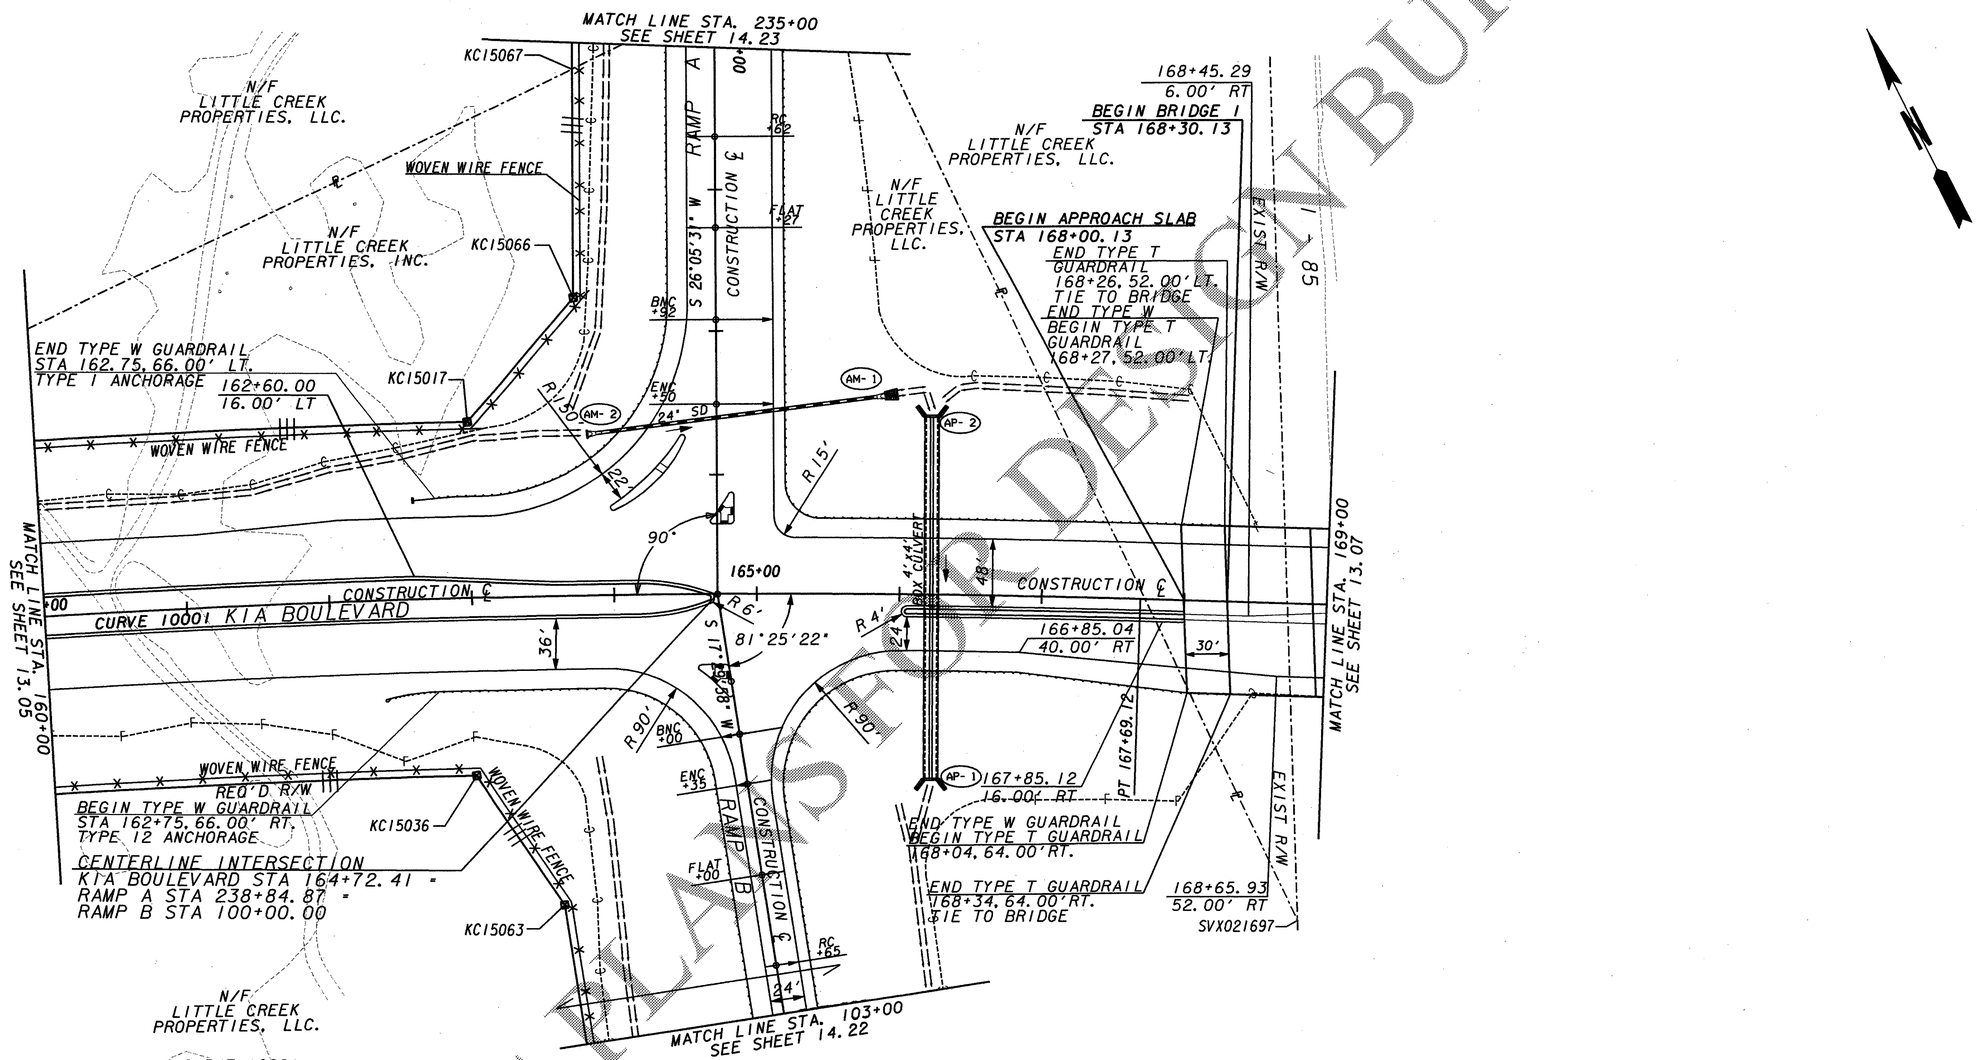

CURVE 10001
DELTA = 15°47'25" (RT)
D = 0°42'58"
T = 1109.40
L = 2204.74
E = 76.56
R = 8000.00
PI STA = 156+73.78
PI N = 1066961.3120
PI E = 2006225.3720
S.E. = NC

POINT	OFFSET		STATION	ALIGNMENT
KC15017	125.00	L	163+00.00	KIA BLVD
KC15036	125.00	R	163+00.00	KIA BLVD
KC15063	140.00	R	102+00.00	RAMP B
KC15066	100.00	R	236+75.00	RAMP A
KC15067	100.00	R	235+14.37	RAMP A
SVX021697	223.11	R	168+86.48	KIA BLVD

PROPERTY AND EXISTING R/W LINE
REQUIRED R/W LINE
CONSTRUCTION LIMITS
EASEMENT FOR CONSTR & MAINTENANCE OF SLOPES
EASEMENT FOR CONSTR OF SLOPES
EASEMENT FOR CONSTR OF DRIVES

BEGIN LIMIT OF ACCESS ..... BLA
END LIMIT OF ACCESS ..... ELA
LIMIT OF ACCESS
REQ'D R/W AND LIMIT OF ACCESS

JORDAN JONES & GOULDING

NOT RELEASED FOR CONSTRUCTION

SCALE IN FEET
0 50 100 200

REVISION DATES

STATE OF GEORGIA
DEPARTMENT OF TRANSPORTATION
OFFICE: URBAN DESIGN

MAINLINE PLAN

I-85 INTERCHANGE
AT CR 98/GABBETTVILLE RD

DRAWING No. 13-06

COSTING PLANS NOT FOR CONSTRUCTION