2/21/2007 12:32:56 PM GDOTRoad	p:\02\02077\904\dgn\008232xr08.dgn	COUNTY	PROJECT NUMBER	SHEET NO.	TOTAL SHEETS
blselin ROAD.TBL		TROUP	CSNHS-0008-00(232)		

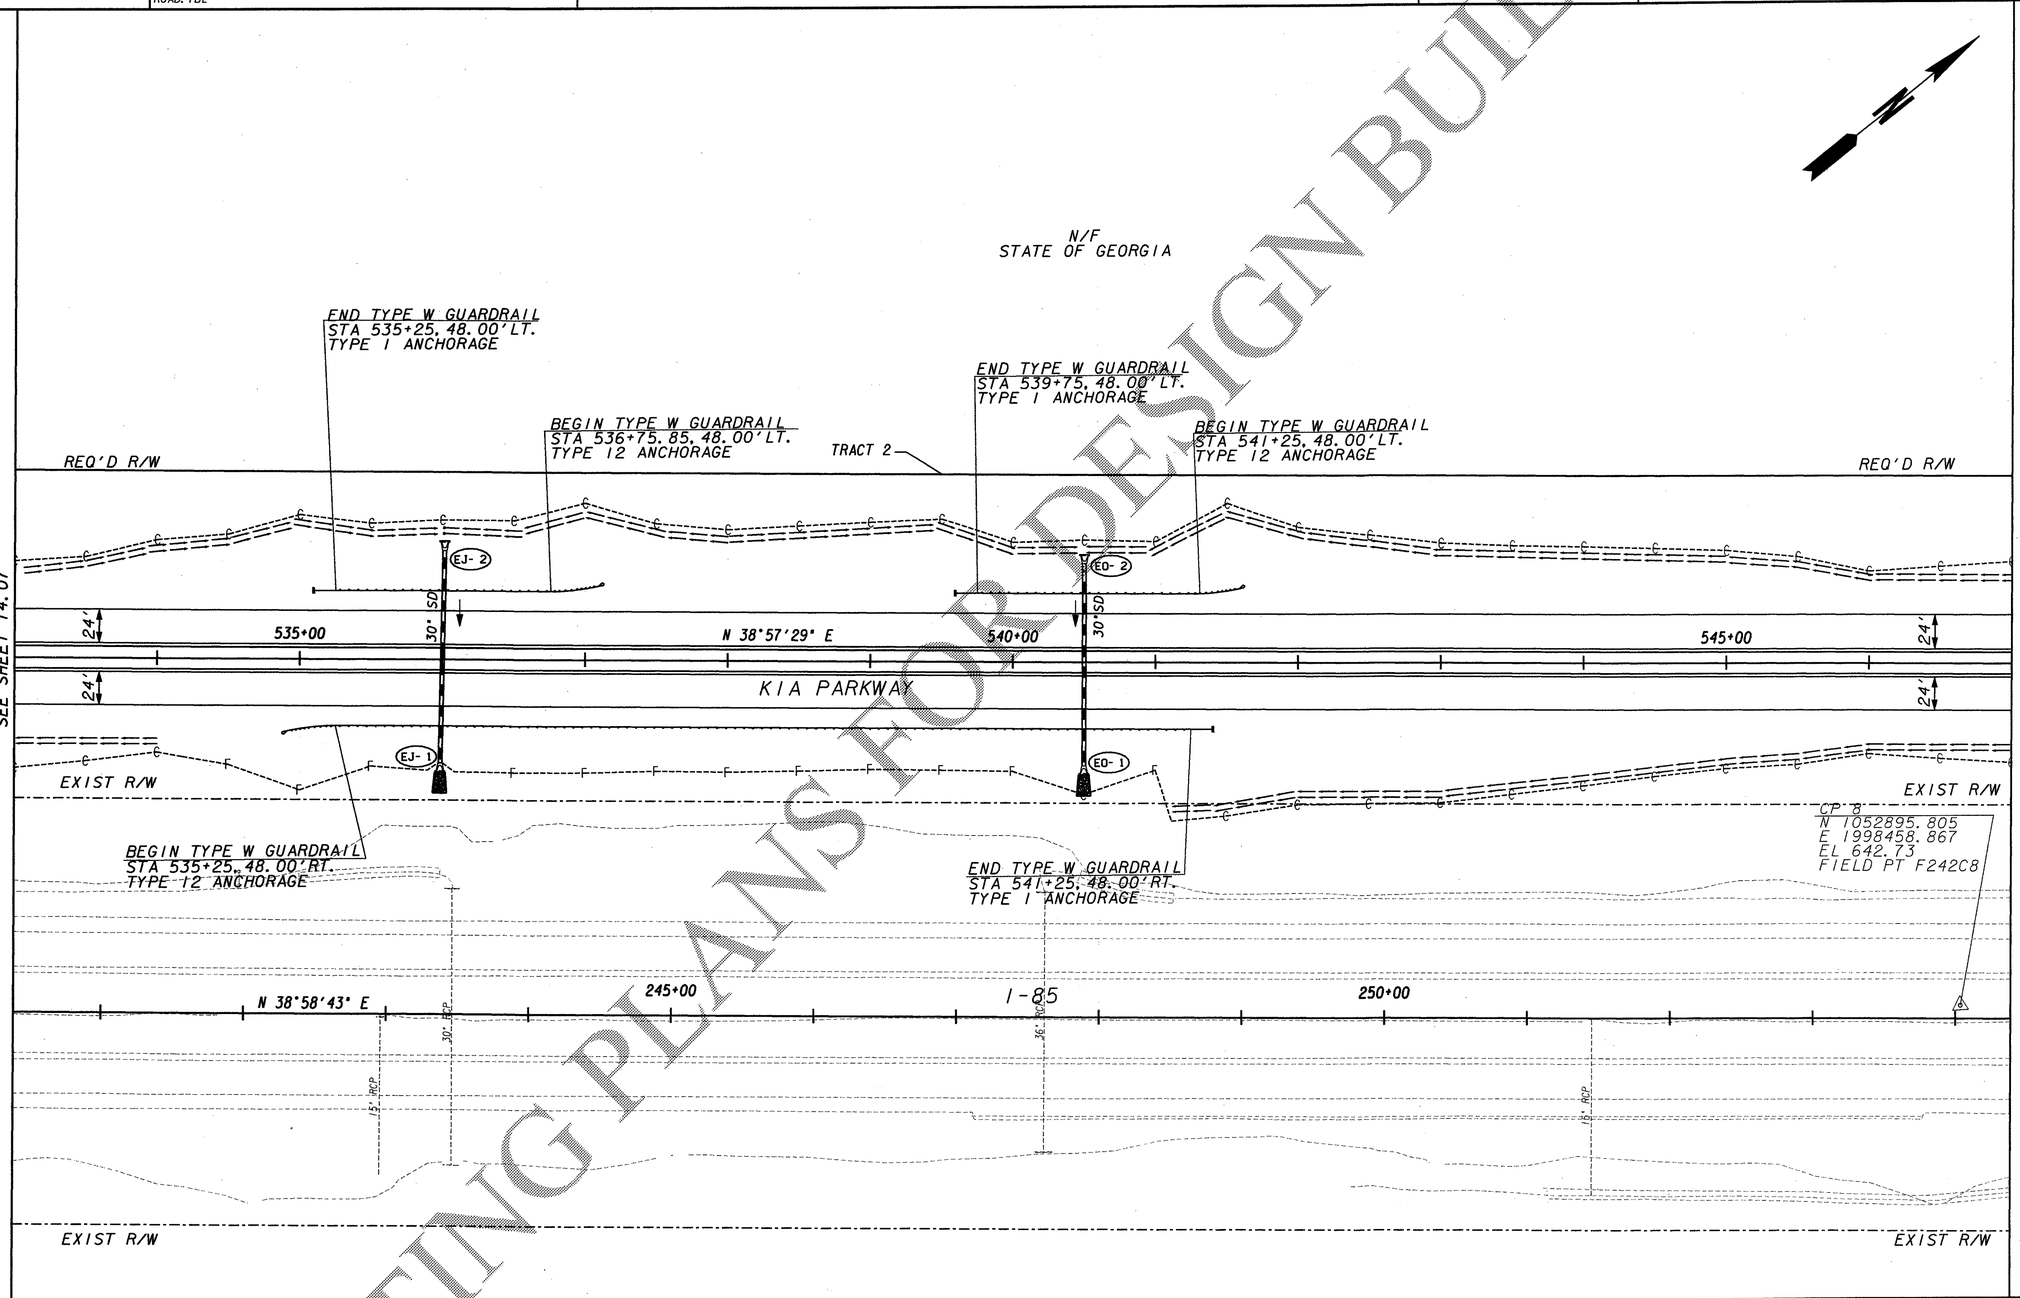

PROPERTY AND EXISTING R/W LINE	BEGIN LIMIT OF ACCESS	BLA
REQUIRED R/W LINE	END LIMIT OF ACCESS	ELA
CONSTRUCTION LIMITS	LIMIT OF ACCESS	
EASEMENT FOR CONSTR & MAINTENANCE OF SLOPES	REQ'D R/W AND LIMIT OF ACCESS	
EASEMENT FOR CONSTR OF SLOPES		
EASEMENT FOR CONSTR OF DRIVES		

JORDAN JONES & GOULDING

NOT RELEASED FOR CONSTRUCTION

SCALE IN FEET 0 50 100 200

REVISION DATES

STATE OF GEORGIA
DEPARTMENT OF TRANSPORTATION
OFFICE: URBAN DESIGN

CROSSROAD PLAN

I-85 INTERCHANGE
AT CR 98/GABBETTVILLE RD

DRAWING No. 14-08

FOR DESIGN BUILD
CONTRACTING PLANS