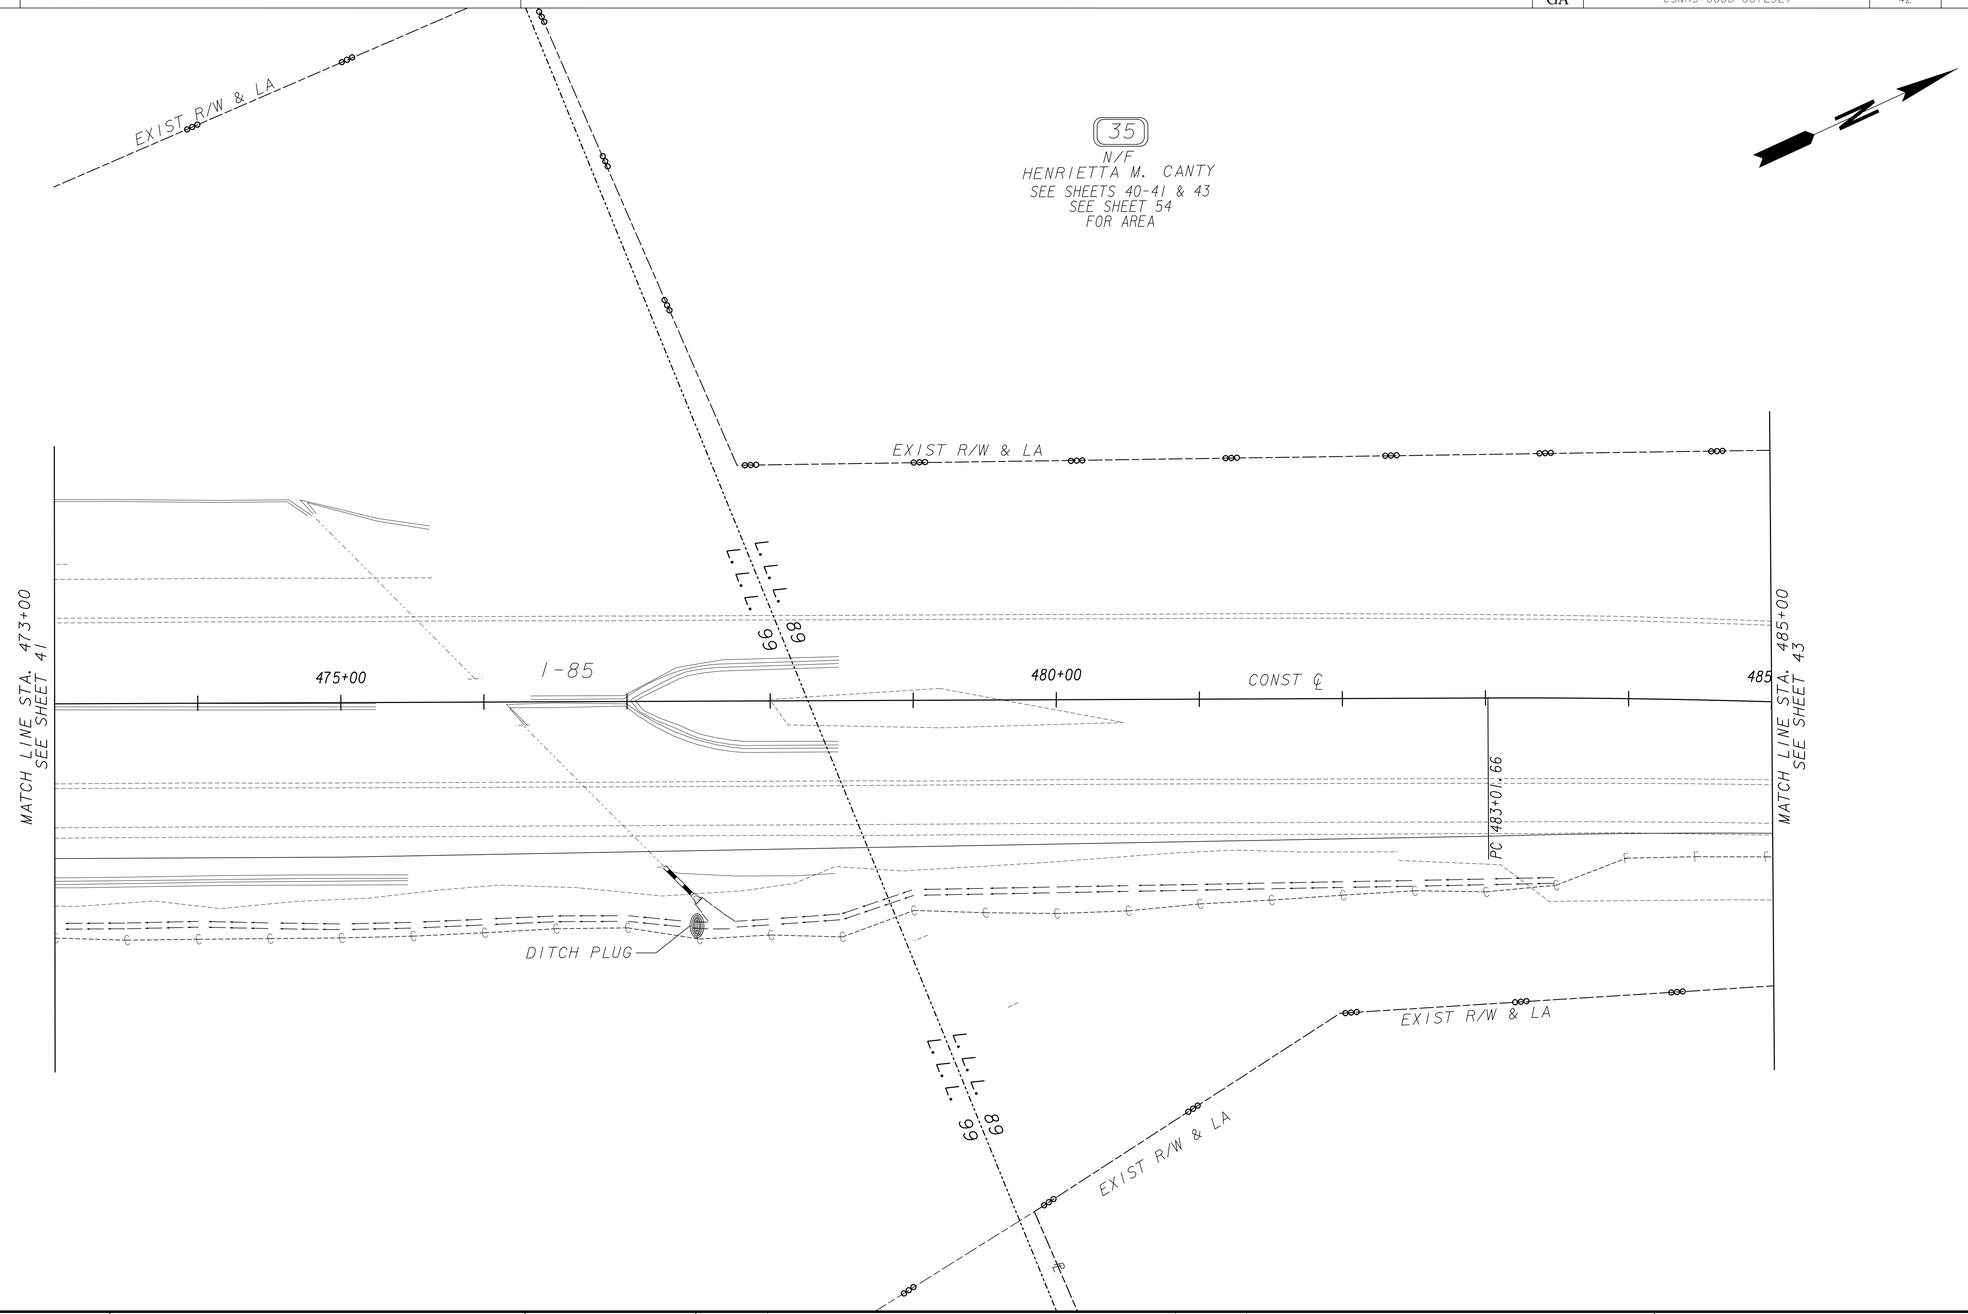

P. O. T. STA 474+00
N 1071588.9116
E 2009828.7207

P. O. T. STA 484+00
N 1072498.8485
E 2010243.4672

PROPERTY AND EXISTING R/W LINE	
REQUIRED R/W LINE	
CONSTRUCTION LIMITS	
EASEMENT FOR CONSTR & MAINTENANCE OF SLOPES	
EASEMENT FOR CONSTR OF SLOPES	
EASEMENT FOR CONSTR OF DRIVES	

BEGIN LIMIT OF ACCESS.....BLA
END LIMIT OF ACCESS.....ELA
LIMIT OF ACCESS
REQ'D R/W & LIMIT OF ACCESS

SCALE IN FEET
0 50 100 200

JORDAN JONES & GOULDING

DATE	REVISIONS	DATE	REVISIONS

STATE OF GEORGIA
DEPARTMENT OF TRANSPORTATION

RIGHT OF WAY MAP

PROJECT NO: CSNHS-0008-00(232)
COUNTY: TROUP
LAND LOT NO: 99
LAND DISTRICT: 5

DATE 02/19/07 SH 42 OF 54