2/21/2007	12:33:35 PM	GDOTRoad	p:\02\02077\904\dgn\008232xr17.dgn
blselln		ROAD.TBL	

COUNTY	PROJECT NUMBER	SHEET NO.	TOTAL SHEETS
TROUP	CSNHS-0008-00(232)		

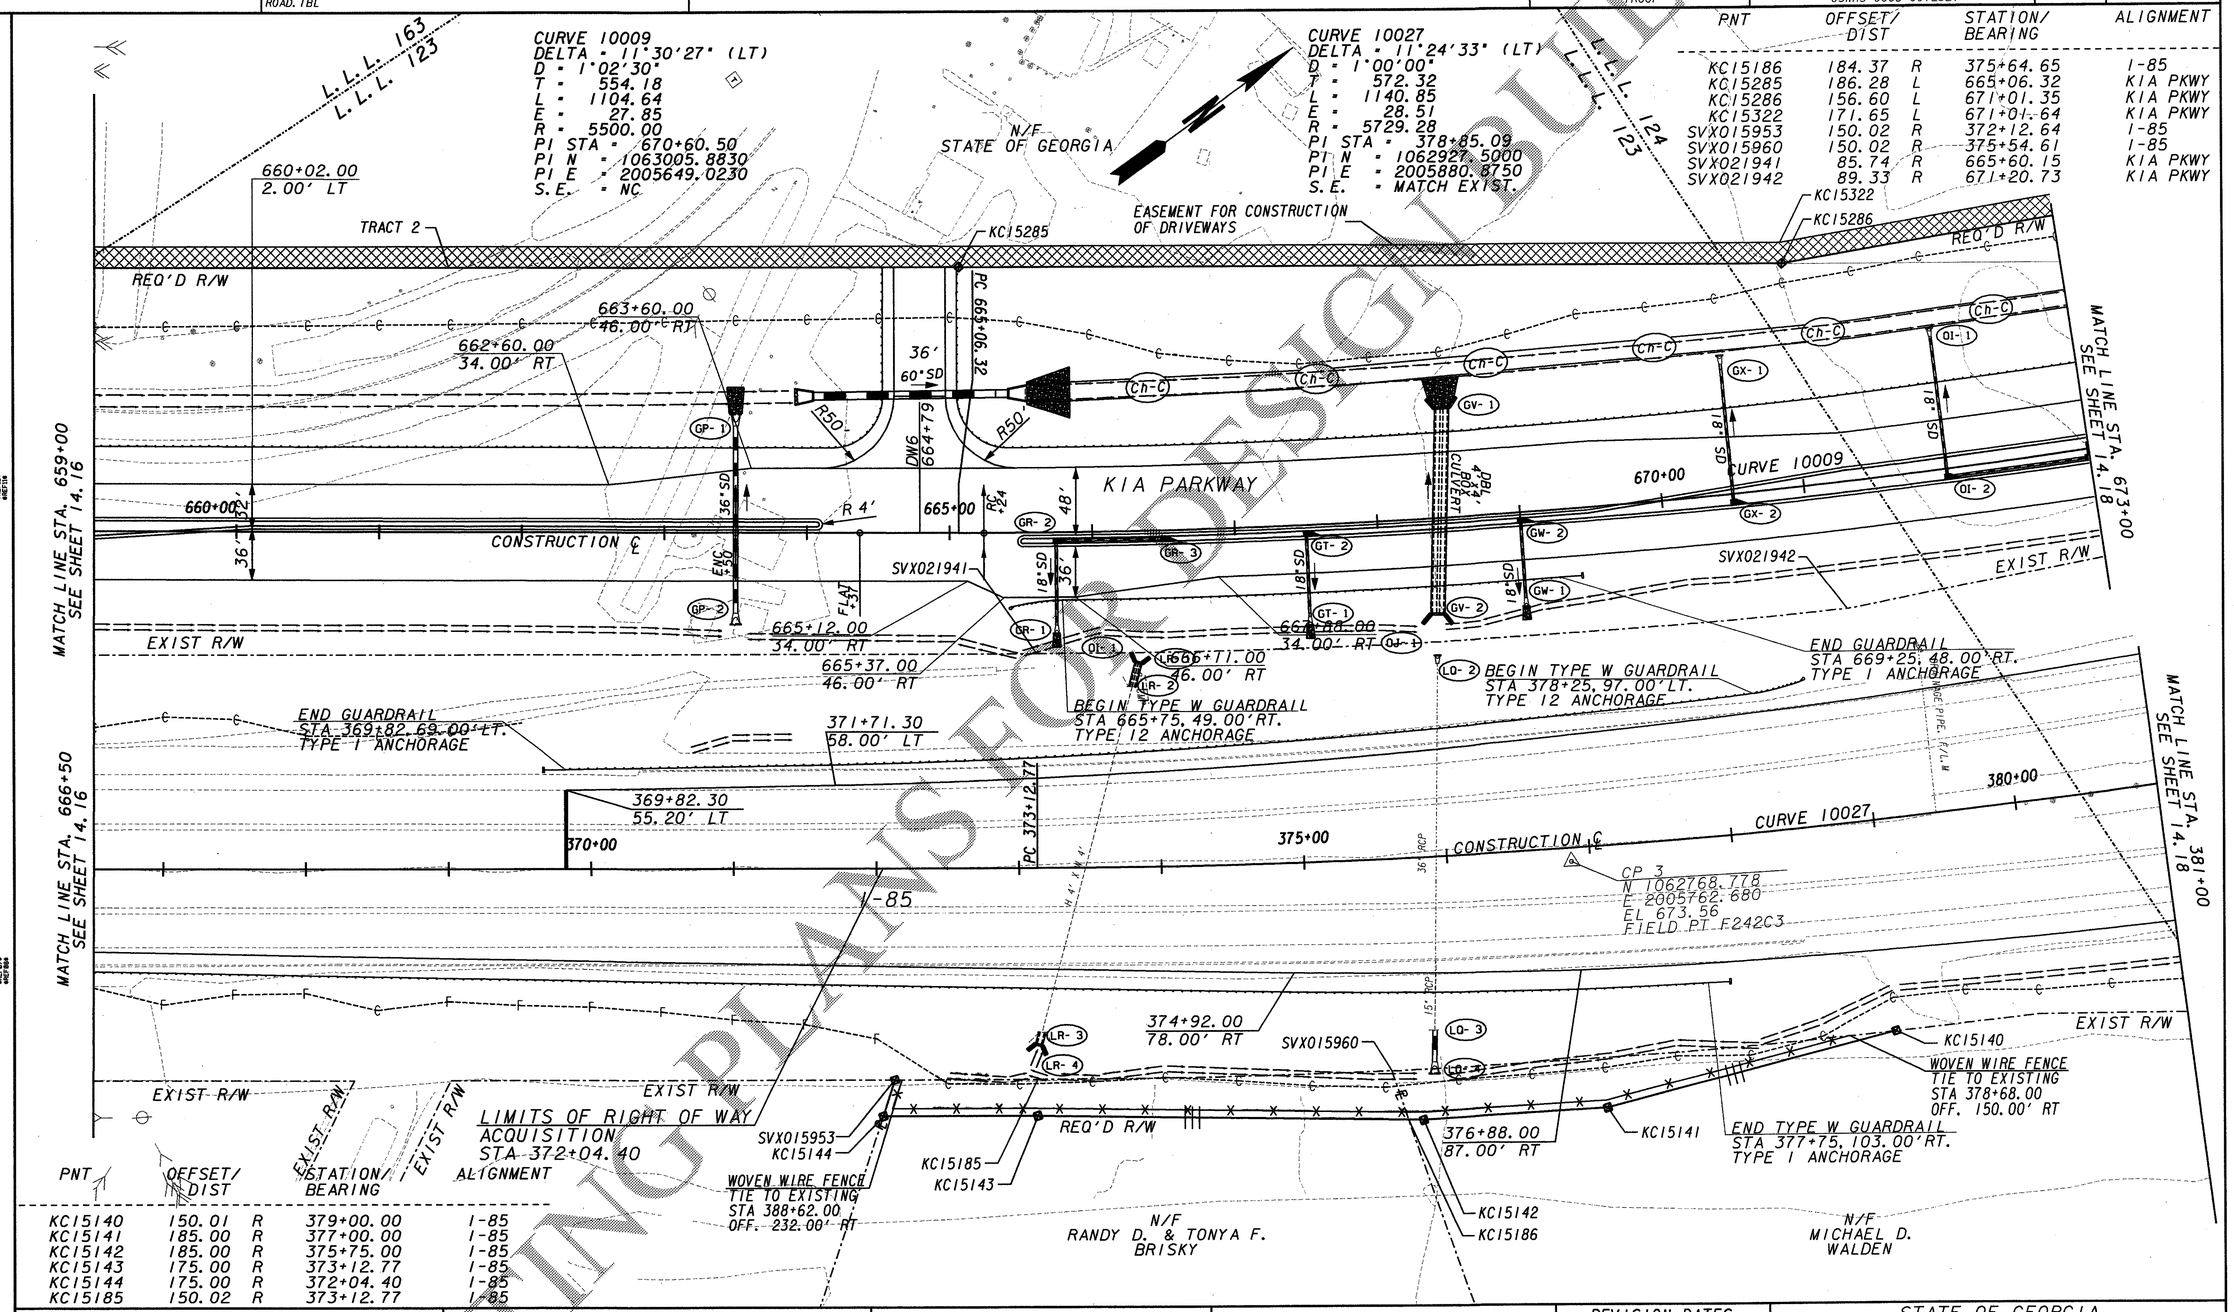

PNT	OFFSET/ DIST		STATION/ BEARING	ALIGNMENT
KC15186	184.37	R	375+64.65	I-85
KC15285	186.28	L	665+06.32	KIA PKWY
KC15286	156.60	L	671+01.35	KIA PKWY
KC15322	171.65	L	671+01.64	KIA PKWY
SVX015953	150.02	R	372+12.64	I-85
SVX015960	150.02	R	375+54.61	I-85
SVX021941	85.74	R	665+60.15	KIA PKWY
SVX021942	89.33	R	671+20.73	KIA PKWY

PNT	OFFSET/ DIST		STATION/ BEARING	ALIGNMENT
KC15140	150.01	R	379+00.00	I-85
KC15141	185.00	R	377+00.00	I-85
KC15142	185.00	R	375+75.00	I-85
KC15143	175.00	R	373+12.77	I-85
KC15144	175.00	R	372+04.40	I-85
KC15185	150.02	R	373+12.77	I-85

PROPERTY AND EXISTING R/W LINE
REQUIRED R/W LINE
CONSTRUCTION LIMITS
EASEMENT FOR CONSTR & MAINTENANCE OF SLOPES
EASEMENT FOR CONSTR OF SLOPES
EASEMENT FOR CONSTR OF DRIVES

BEGIN LIMIT OF ACCESS ..... BLA
END LIMIT OF ACCESS ..... ELA
LIMIT OF ACCESS
REQ'D R/W AND LIMIT OF ACCESS

JORDAN JONES & GOULDING

NOT RELEASED FOR CONSTRUCTION

SCALE IN FEET 0 50 100 200

REVISION DATES

STATE OF GEORGIA
DEPARTMENT OF TRANSPORTATION
OFFICE: URBAN DESIGN

CROSSROAD PLAN

I-85 INTERCHANGE AT CR 98/GABBETTVILLE RD

DRAWING No. 14-17

COMPLETE DESIGN PLANS FOR BUILD