2/21/2007	12:33:50 PM	GDOTRoad	p:\02\02077\904\dgn\008232xr20.dgn	COUNTY	PROJECT NUMBER	SHEET NO.	TOTAL SHEETS
blselin		ROAD.TBL		TROUP	CSNHS-0008-00(232)		

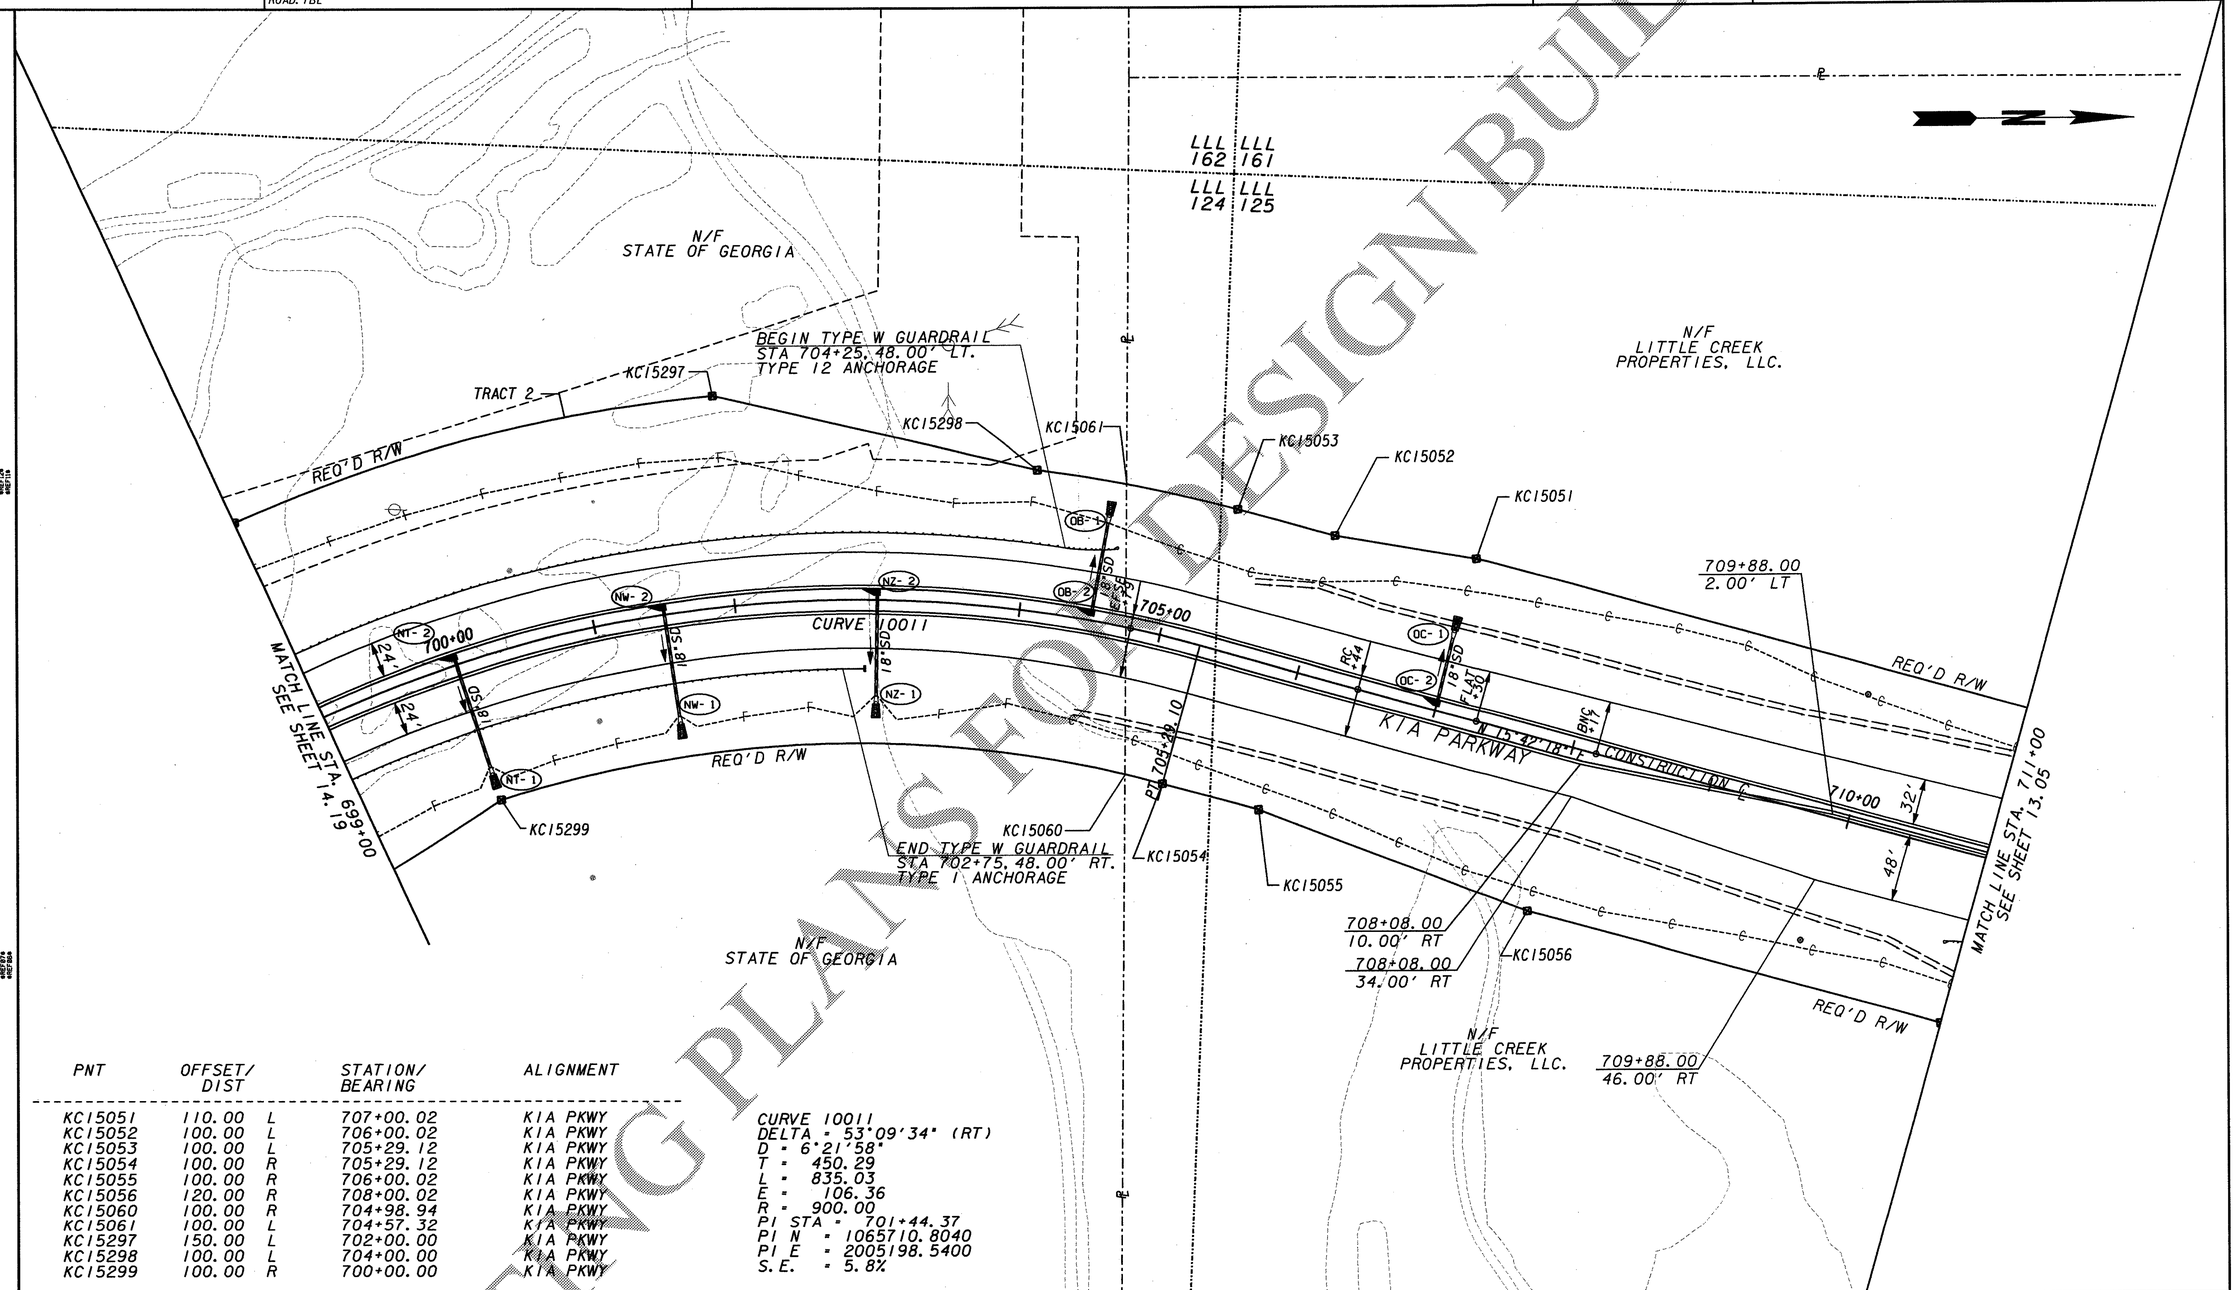

PNT	OFFSET/ DIST		STATION/ BEARING	ALIGNMENT
KC15051	110.00	L	707+00.02	KIA PKWY
KC15052	100.00	L	706+00.02	KIA PKWY
KC15053	100.00	L	705+29.12	KIA PKWY
KC15054	100.00	R	705+29.12	KIA PKWY
KC15055	100.00	R	706+00.02	KIA PKWY
KC15056	120.00	R	708+00.02	KIA PKWY
KC15060	100.00	R	704+98.94	KIA PKWY
KC15061	100.00	L	704+57.32	KIA PKWY
KC15297	150.00	L	702+00.00	KIA PKWY
KC15298	100.00	L	704+00.00	KIA PKWY
KC15299	100.00	R	700+00.00	KIA PKWY

CURVE 10011
DELTA = 53°09'34" (RT)
D = 6°21'58"
T = 450.29
L = 835.03
E = 106.36
R = 900.00
PI STA = 701+44.37
PI N = 1065710.8040
PI E = 2005198.5400
S.E. = 5.8%

PROPERTY AND EXISTING R/W LINE
REQUIRED R/W LINE
CONSTRUCTION LIMITS
EASEMENT FOR CONSTR & MAINTENANCE OF SLOPES
EASEMENT FOR CONSTR OF SLOPES
EASEMENT FOR CONSTR OF DRIVES

BEGIN LIMIT OF ACCESS ..... BLA
END LIMIT OF ACCESS ..... ELA
LIMIT OF ACCESS
REQ'D R/W AND LIMIT OF ACCESS

JORDAN JONES & GOULDING

NOT RELEASED FOR CONSTRUCTION

SCALE IN FEET
0 50 100 200

REVISION DATES

STATE OF GEORGIA
DEPARTMENT OF TRANSPORTATION
OFFICE: URBAN DESIGN

CROSSROAD PLAN

I-85 INTERCHANGE
AT CR 98/GABBETTVILLE RD

DRAWING No. 14-20

COSTING PLANS FOR DESIGN BUILD