POINT	OFFSET		STATION	ALIGNMENT
KC15071	100.00	R	220+00.00	RAMP A
KC15072	75.00	R	218+58.27	RAMP A
KC15073	91.48	R	219+43.08	RAMP A
KC15074	200.00	L	439+00.00	I-85
KC15075	160.00	L	443+50.00	I-85
KC15076	160.00	L	444+40.30	I-85
KC15148	190.00	R	317+08.35	RAMP C
KC15152	100.00	R	319+50.00	RAMP C
KC15153	100.00	R	323+17.72	RAMP C
SVX015727	199.95	R	442+97.39	I-85
SVX015879	43.67	L	221+35.94	RAMP A
SVX021566	36.54	R	322+74.20	RAMP C
SVX022007	150.05	L	444+41.85	I-85

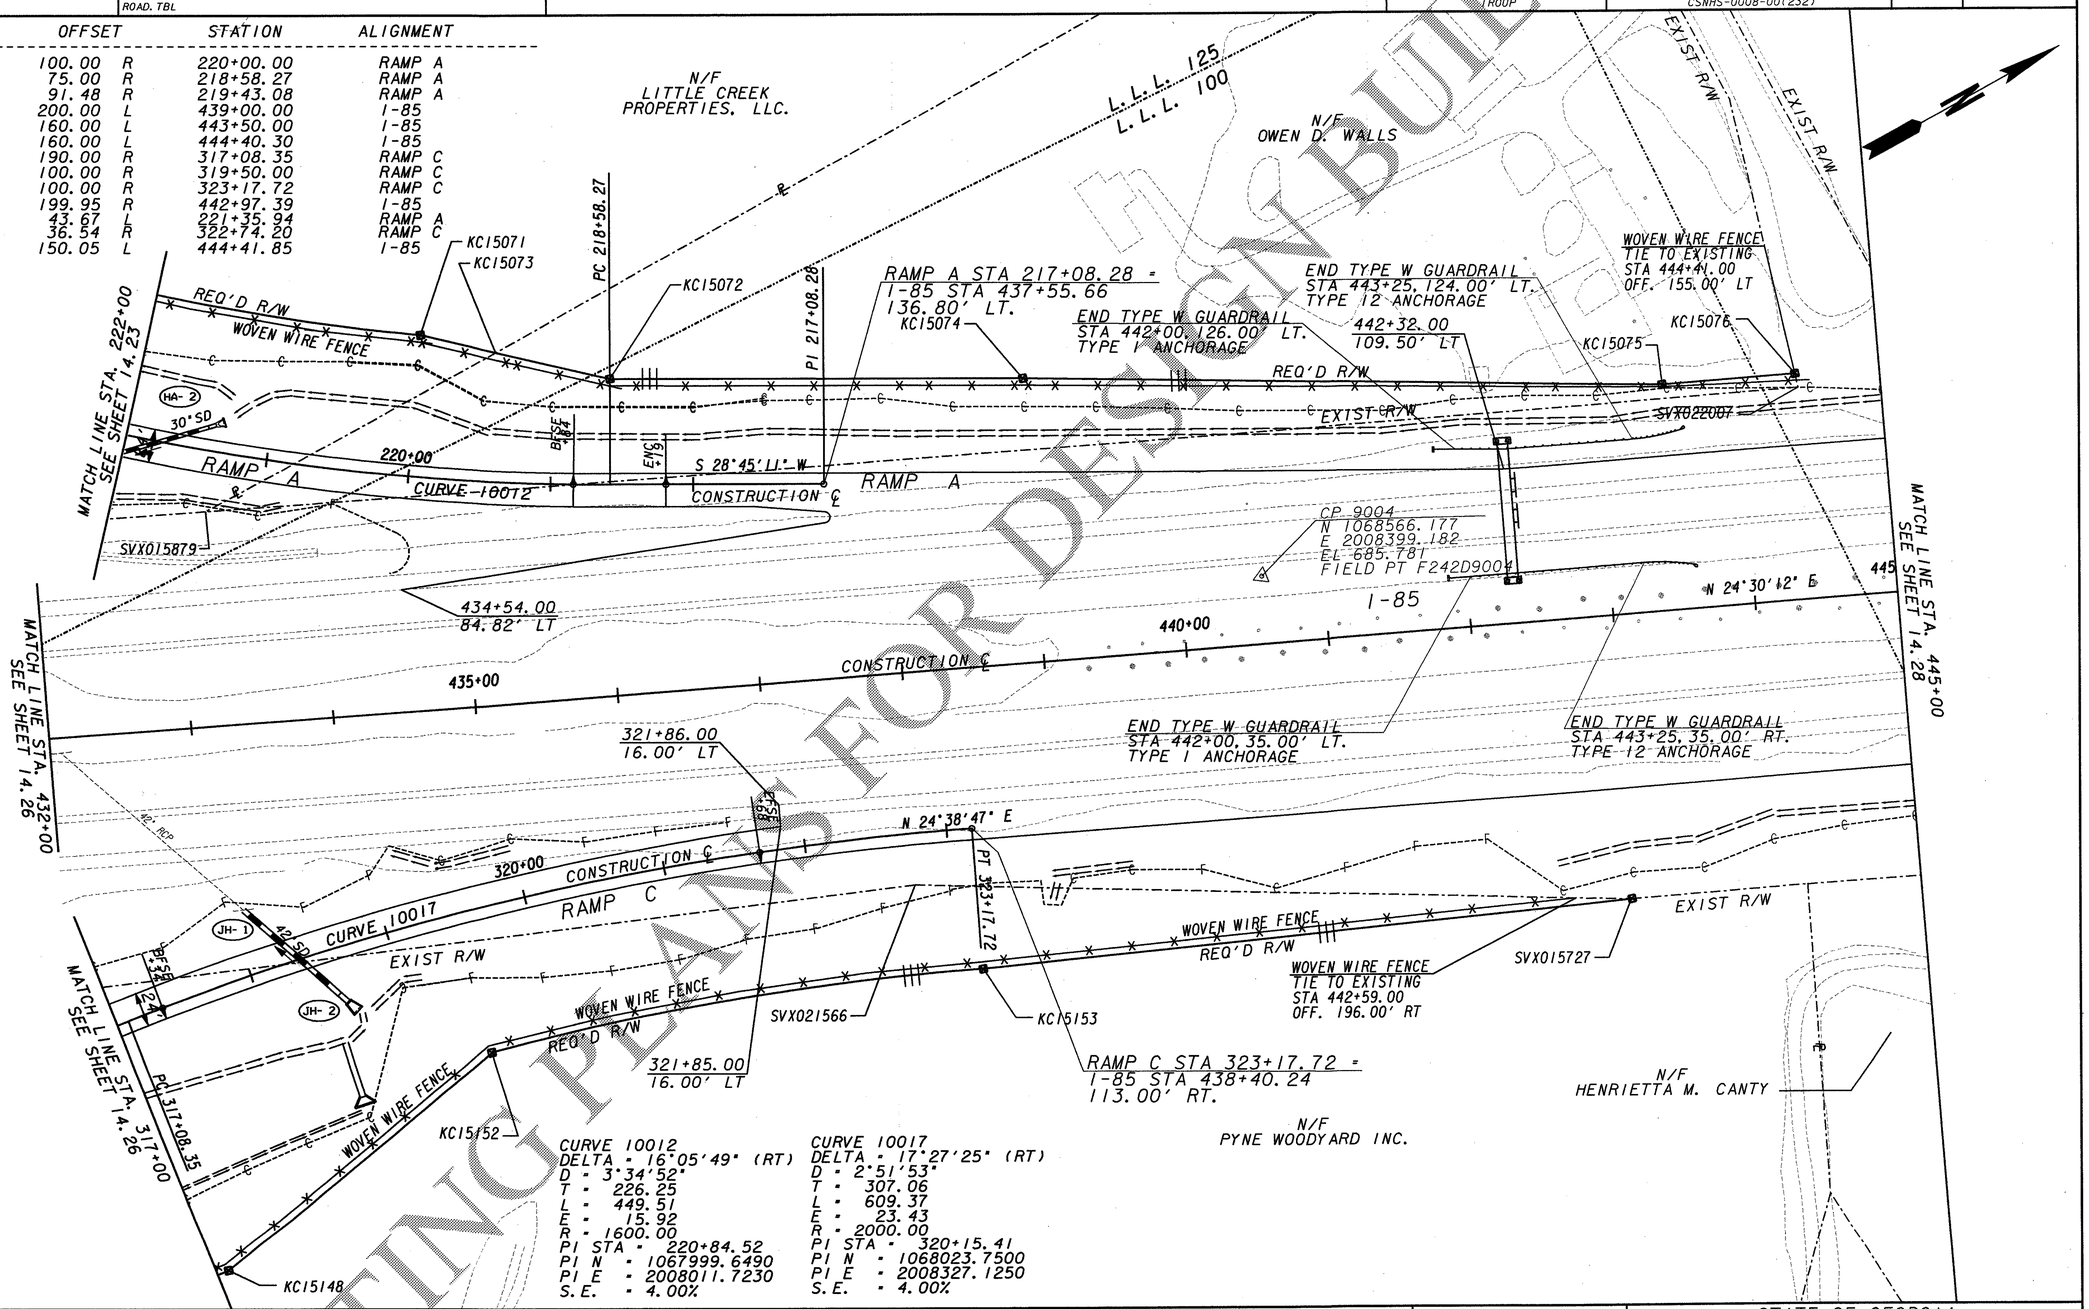

CURVE 10012	CURVE 10017
DELTA = 16°05'49" (RT)	DELTA = 17°27'25" (RT)
D = 3°34'52"	D = 2°51'53"
T = 226.25	T = 307.06
L = 449.51	L = 609.37
E = 15.92	E = 23.43
R = 1600.00	R = 2000.00
PI STA = 220+84.52	PI STA = 320+15.41
PI N = 1067999.6490	PI N = 1068023.7500
PI E = 2008011.7230	PI E = 2008327.1250
S.E. = 4.00%	S.E. = 4.00%

PROPERTY AND EXISTING R/W LINE
REQUIRED R/W LINE
CONSTRUCTION LIMITS
EASEMENT FOR CONSTR & MAINTENANCE OF SLOPES
EASEMENT FOR CONSTR OF SLOPES
EASEMENT FOR CONSTR OF DRIVES

BEGIN LIMIT OF ACCESS ..... BLA
END LIMIT OF ACCESS ..... ELA
LIMIT OF ACCESS
REQ'D R/W AND LIMIT OF ACCESS

JORDAN JONES & GOULDING

NOT RELEASED FOR CONSTRUCTION

SCALE IN FEET
0 50 100 200

REVISION DATES

STATE OF GEORGIA
DEPARTMENT OF TRANSPORTATION
OFFICE: URBAN DESIGN

CROSSROAD PLAN

I-85 INTERCHANGE
AT CR 98/GABBETTVILLE RD

DRAWING No. 14-27

FOR DESIGN BUILD
CONTINGENT PLANS