2/21/2007 9:50:30 AM	GDOTRoad	P:\02\02077\904\Dgn\008232PR01.DGN	COUNTY	PROJECT NUMBER	SHEET NO.	TOTAL SHEETS
bisellin	ROAD.TBL		TROUP	CSNHS-0008-00(232)		

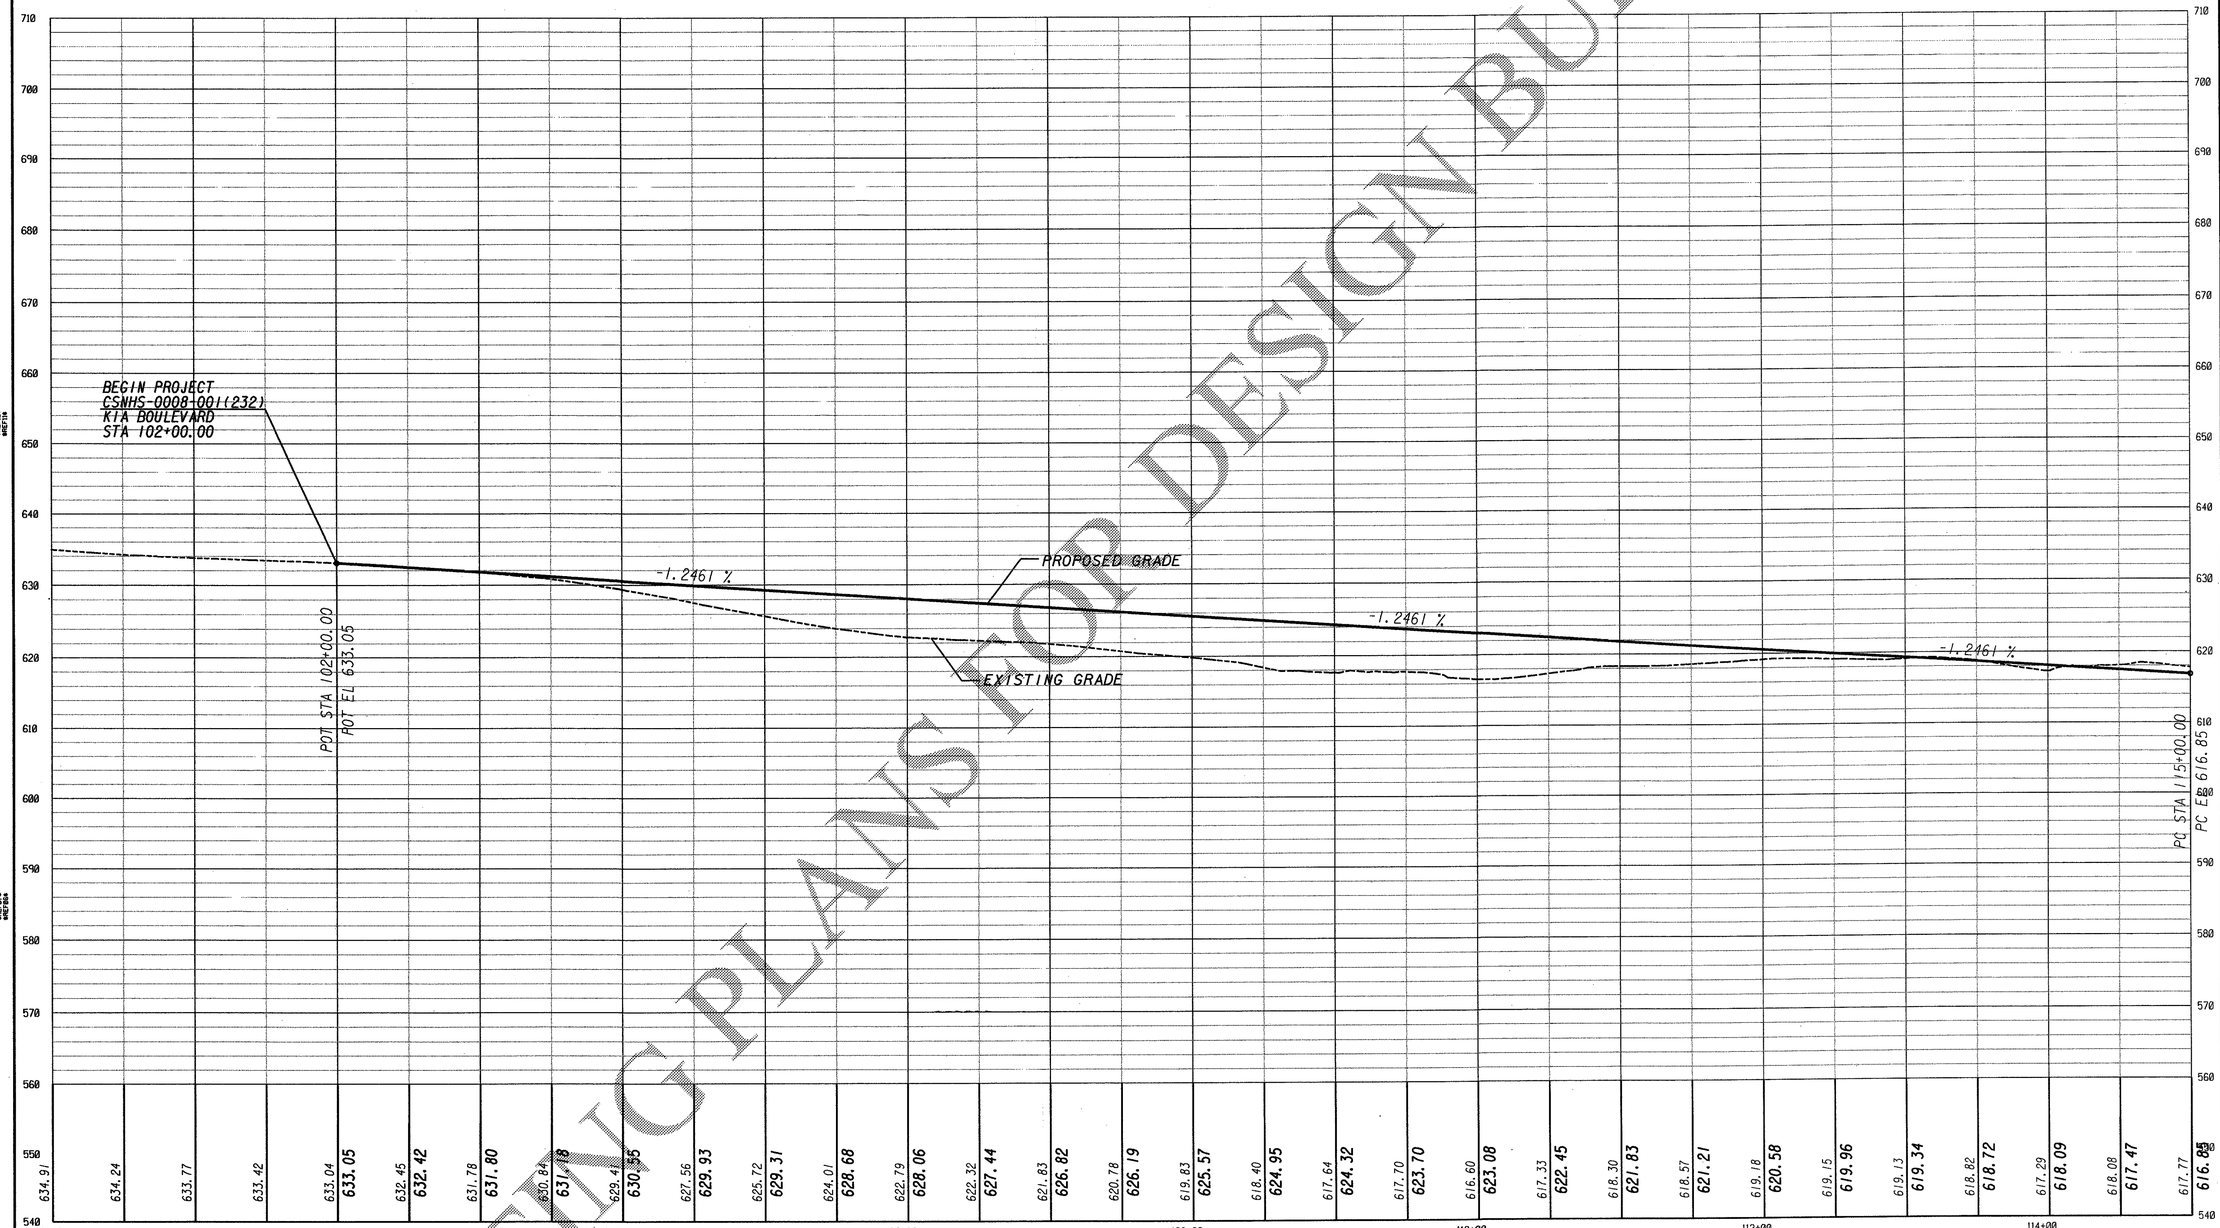

JORDAN JONES & GOULDING

NOT RELEASED FOR CONSTRUCTION

SCALE: 1"=50' HORIZONTAL
1"=10' VERTICAL

REVISION DATES		

STATE OF GEORGIA
DEPARTMENT OF TRANSPORTATION

OFFICE: URBAN DESIGN

MAINLINE PROFILE
KIA BOULEVARD

I-85 INTERCHANGE
AT CR 98/GABBETTVILLE RD

DRAWING No. 15-01

COSTING PLANS FOR DESIGN BUILD