2/21/2007 9:51:08 AM	GDOTRoad	p:\02\02077\904\dgn\008232xp03.dgn	COUNTY	PROJECT NUMBER	SHEET NO.	TOTAL SHEETS
bisellin	ROAD.TBL		TROUP	CSNHS-0008-00(232)		

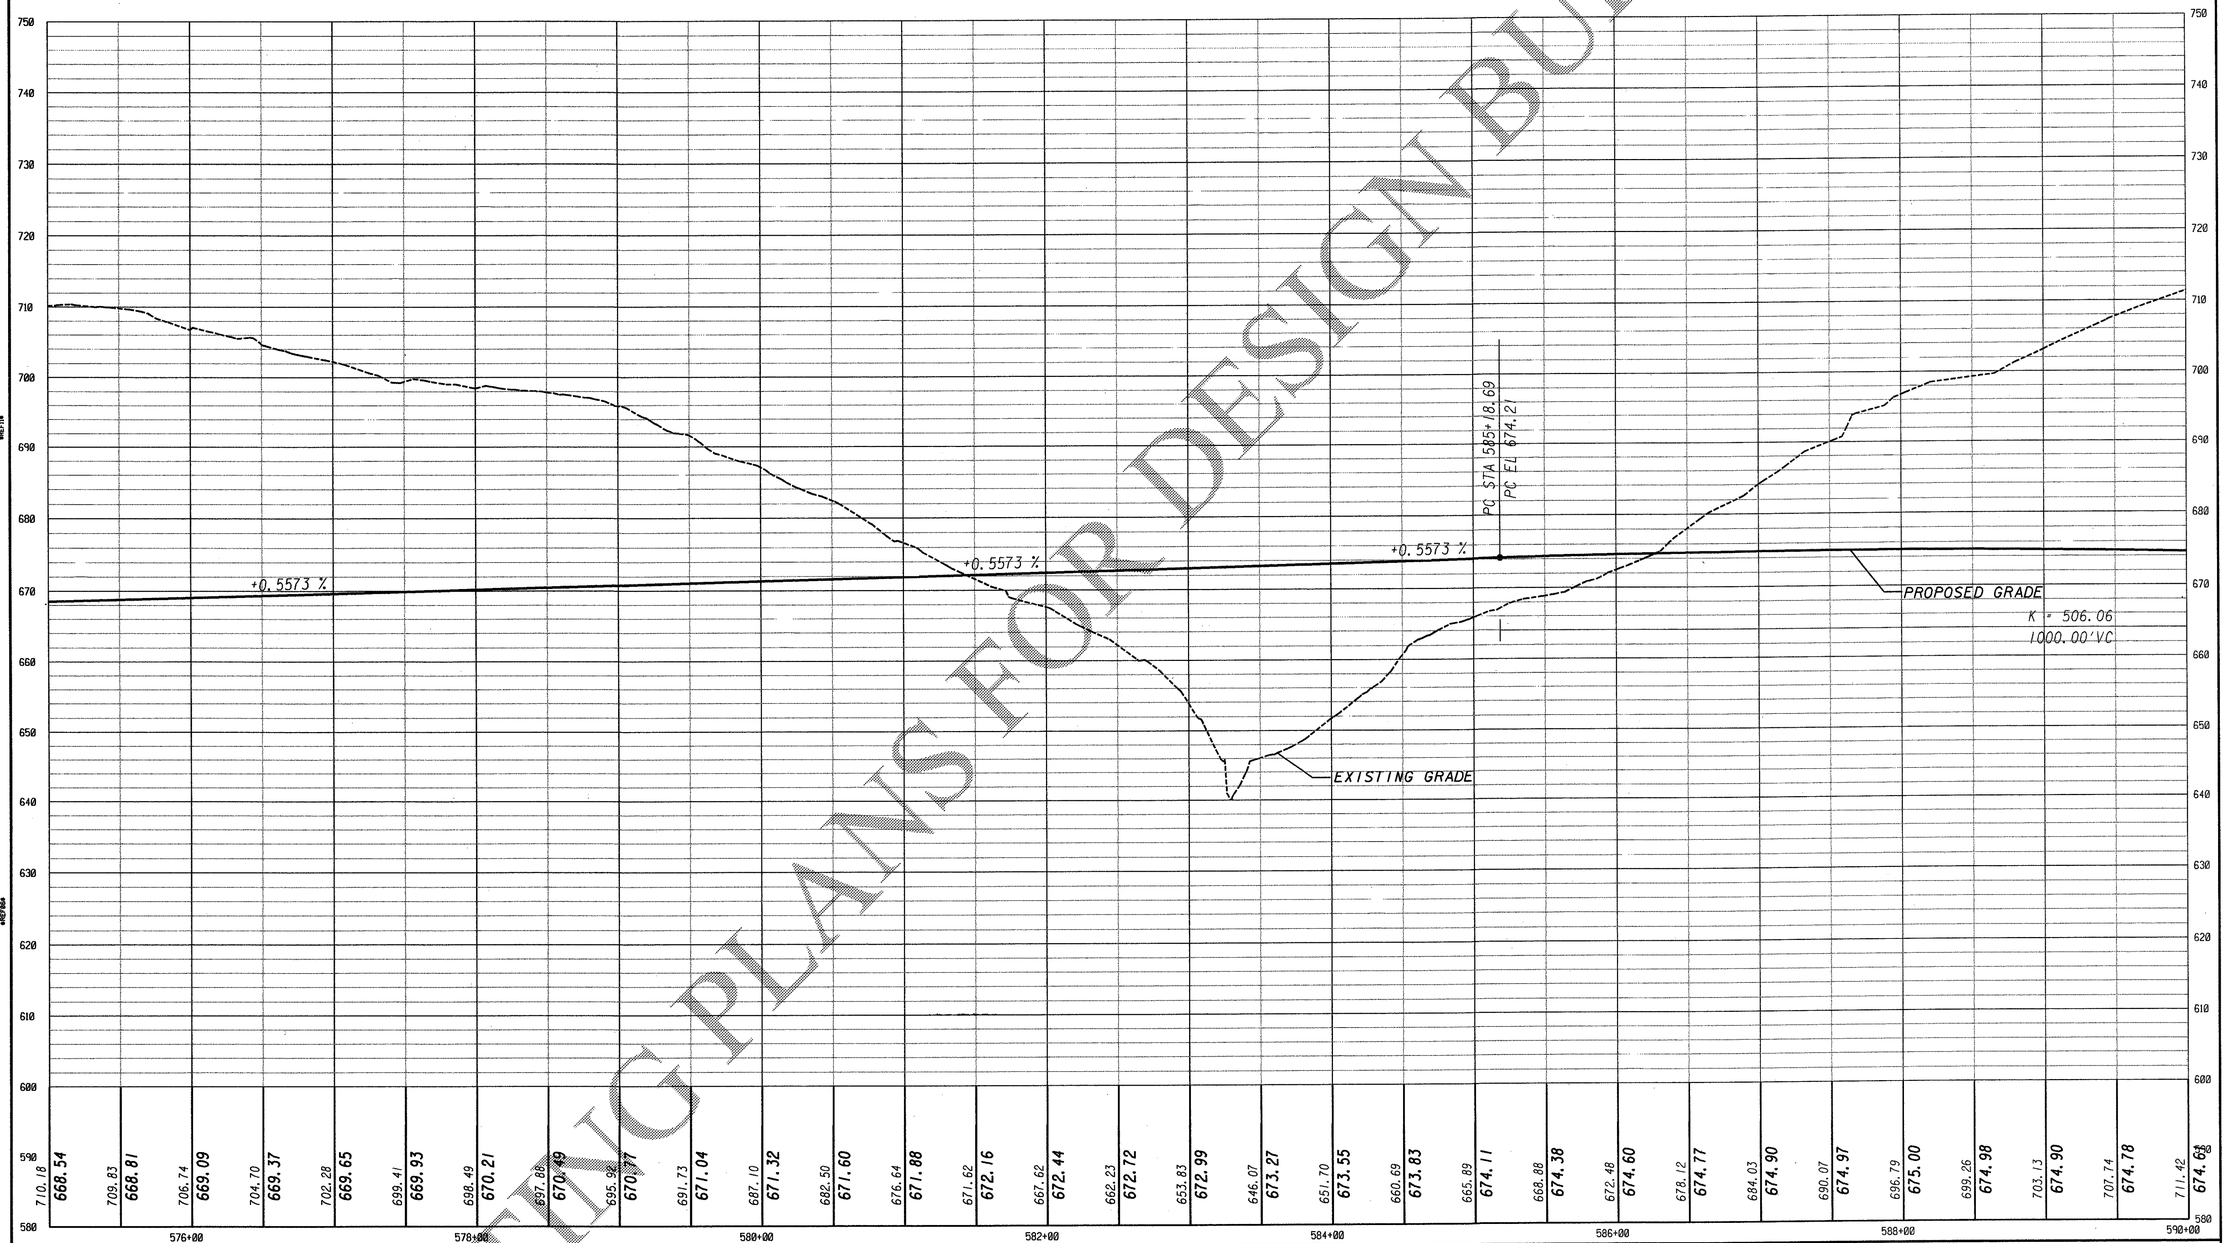

JORDAN JONES & GOULDING

NOT RELEASED FOR CONSTRUCTION

SCALE: 1"=50' HORIZONTAL
1"=10' VERTICAL

REVISION DATES		

STATE OF GEORGIA
DEPARTMENT OF TRANSPORTATION

OFFICE: URBAN DESIGN

CROSSROAD PROFILE
KIA PARKWAY

I-85 INTERCHANGE
AT CR 98/GABBETTVILLE RD

DRAWING No. 16-10

COSTING PLANS FOR DESIGN BUILD