| 2/21/2007 9:51:56 AM | GDOTRoad | p:\02\02077\904\dgn\008232xp09.dgn | COUNTY | PROJECT NUMBER | SHEET NO. | TOTAL SHEETS |
|---|---|---|---|---|---|---|
| bisellin | ROAD.TBL | | TROUP | CSNHS-0008-00(232) | | |

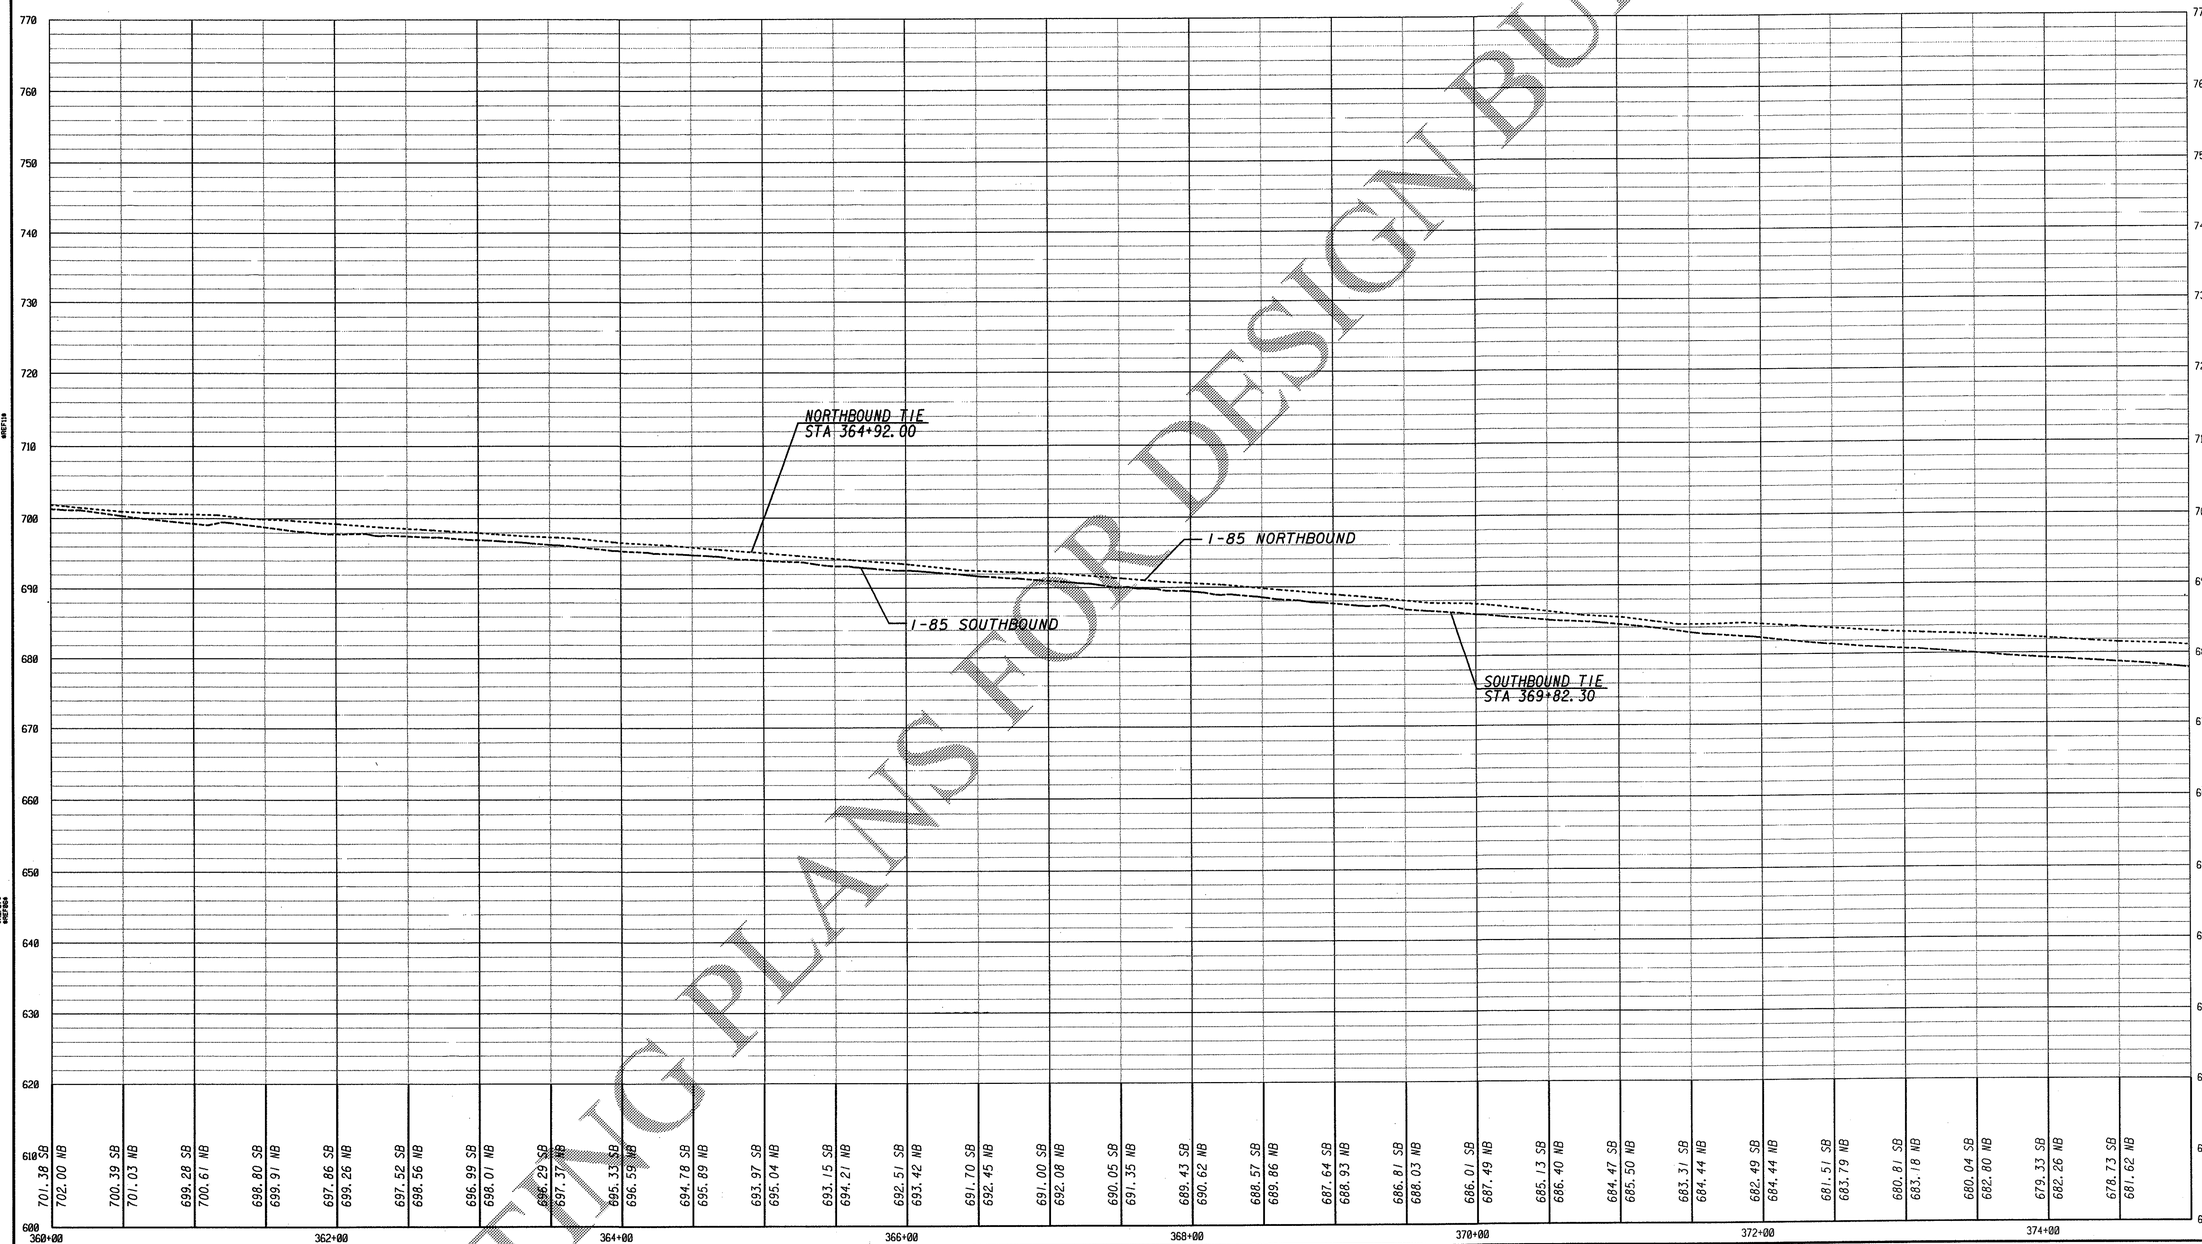


JORDAN JONES & GOULDING

NOT RELEASED FOR CONSTRUCTION

SCALE: 1"=50' HORIZONTAL
1"=10' VERTICAL

REVISION DATES

STATE OF GEORGIA
DEPARTMENT OF TRANSPORTATION

OFFICE: URBAN DESIGN

CROSSROAD PROFILE
I-85

I-85 INTERCHANGE
AT CR 98/GABBETTVILLE RD

DRAWING No. 16-29

COSTING PLANS FOR DESIGN BUILD