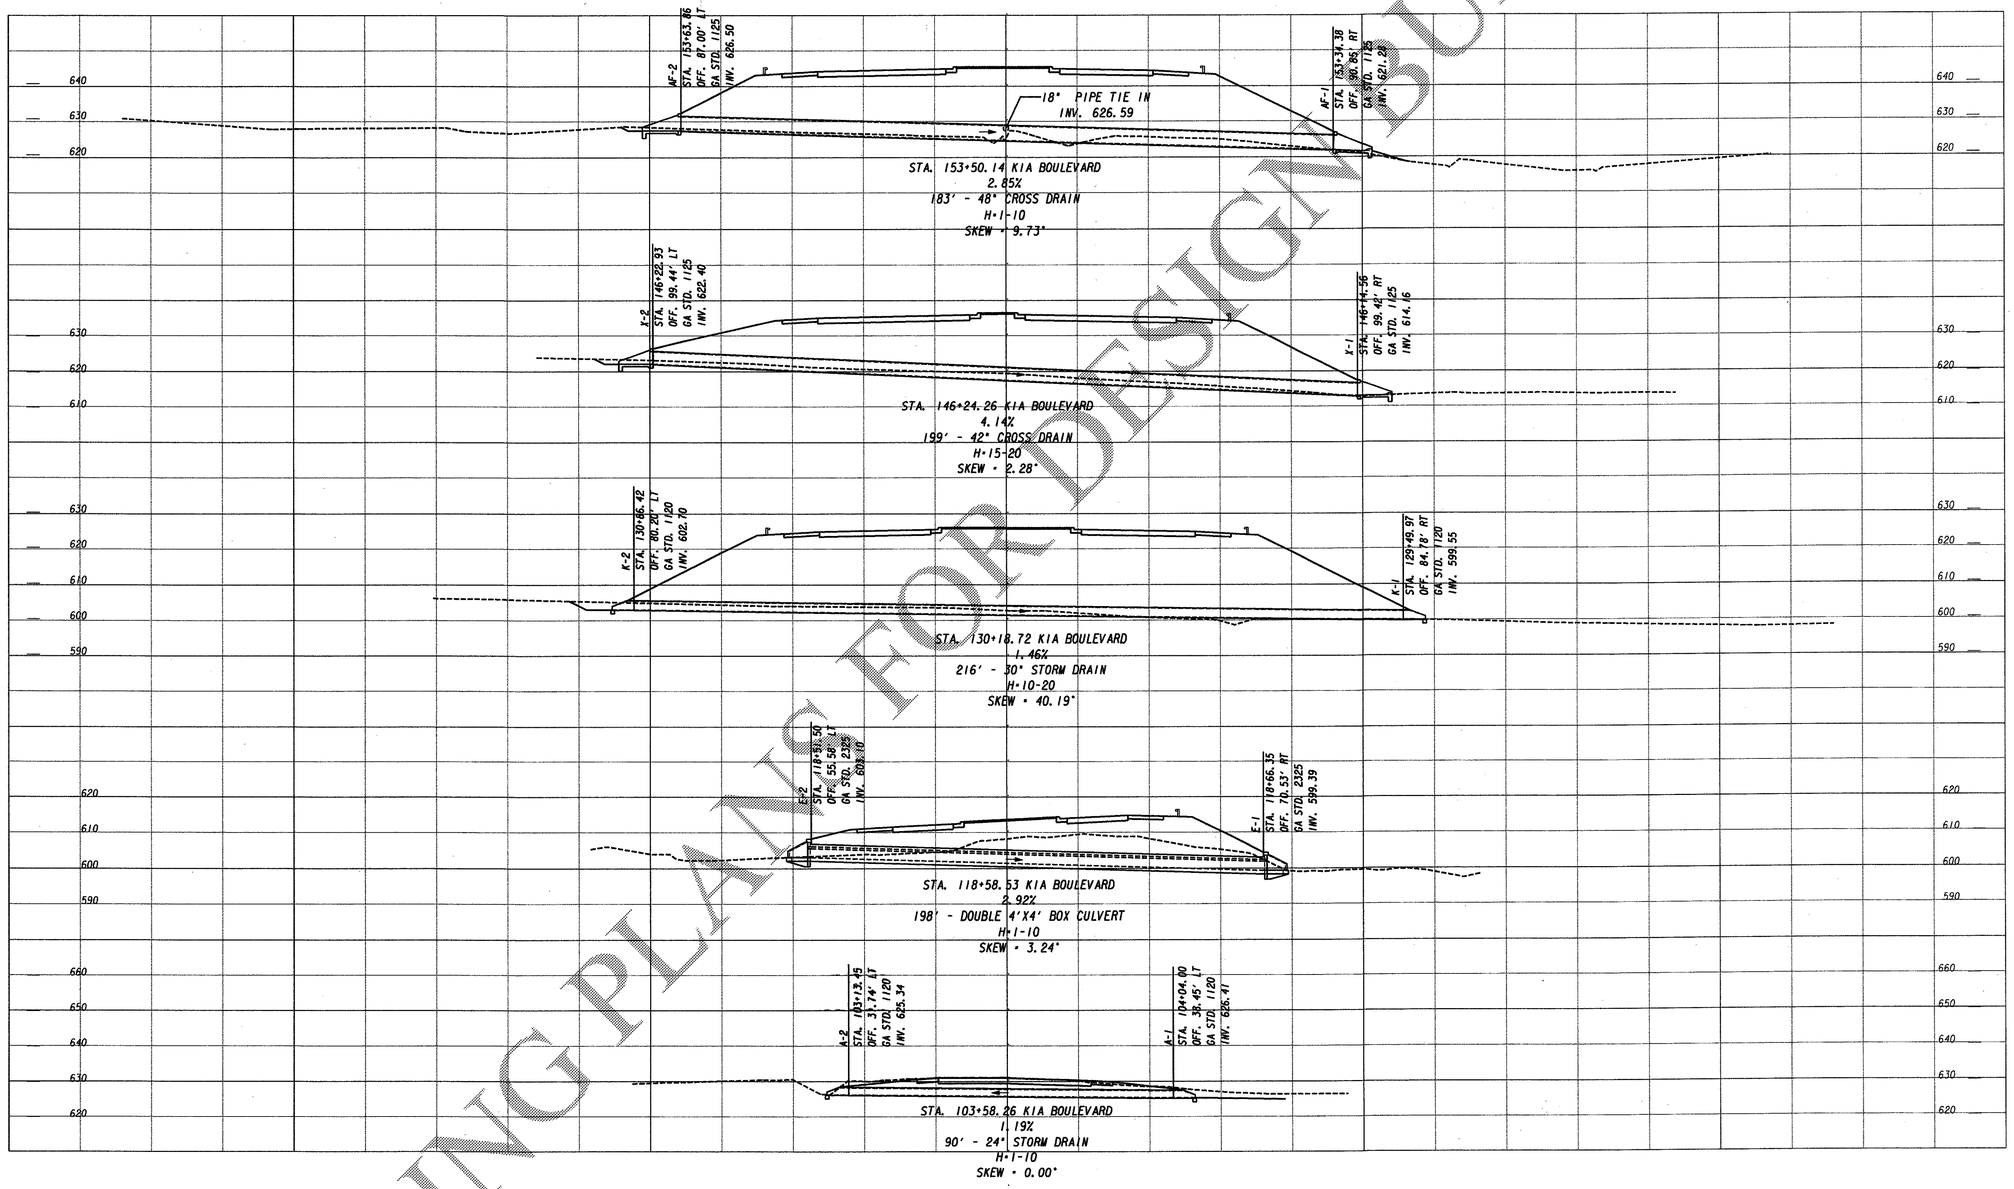

JORDAN JONES & GOULDING

NOT RELEASED FOR CONSTRUCTION

SCALE: 1"=10' HORIZONTAL
1"=10' VERTICAL

REVISION DATES

STATE OF GEORGIA
DEPARTMENT OF TRANSPORTATION

OFFICE: URBAN DESIGN

DRAINAGE CROSS SECTIONS

I-85 INTERCHANGE
AT CR 98/GABBETTVILLE RD

DRAWING No. 22-16

COSTING PLANS FOR DESIGN BUILD