2/21/2007	11:17:03 AM	GDOTRoad	p:\02\02077\904\dgn\008232xs03.dgn	COUNTY	PROJECT NUMBER	SHEET NO.	TOTAL SHEETS
biselln		ROAD.TBL		TROUP	CSNHS-0008-00(232)		

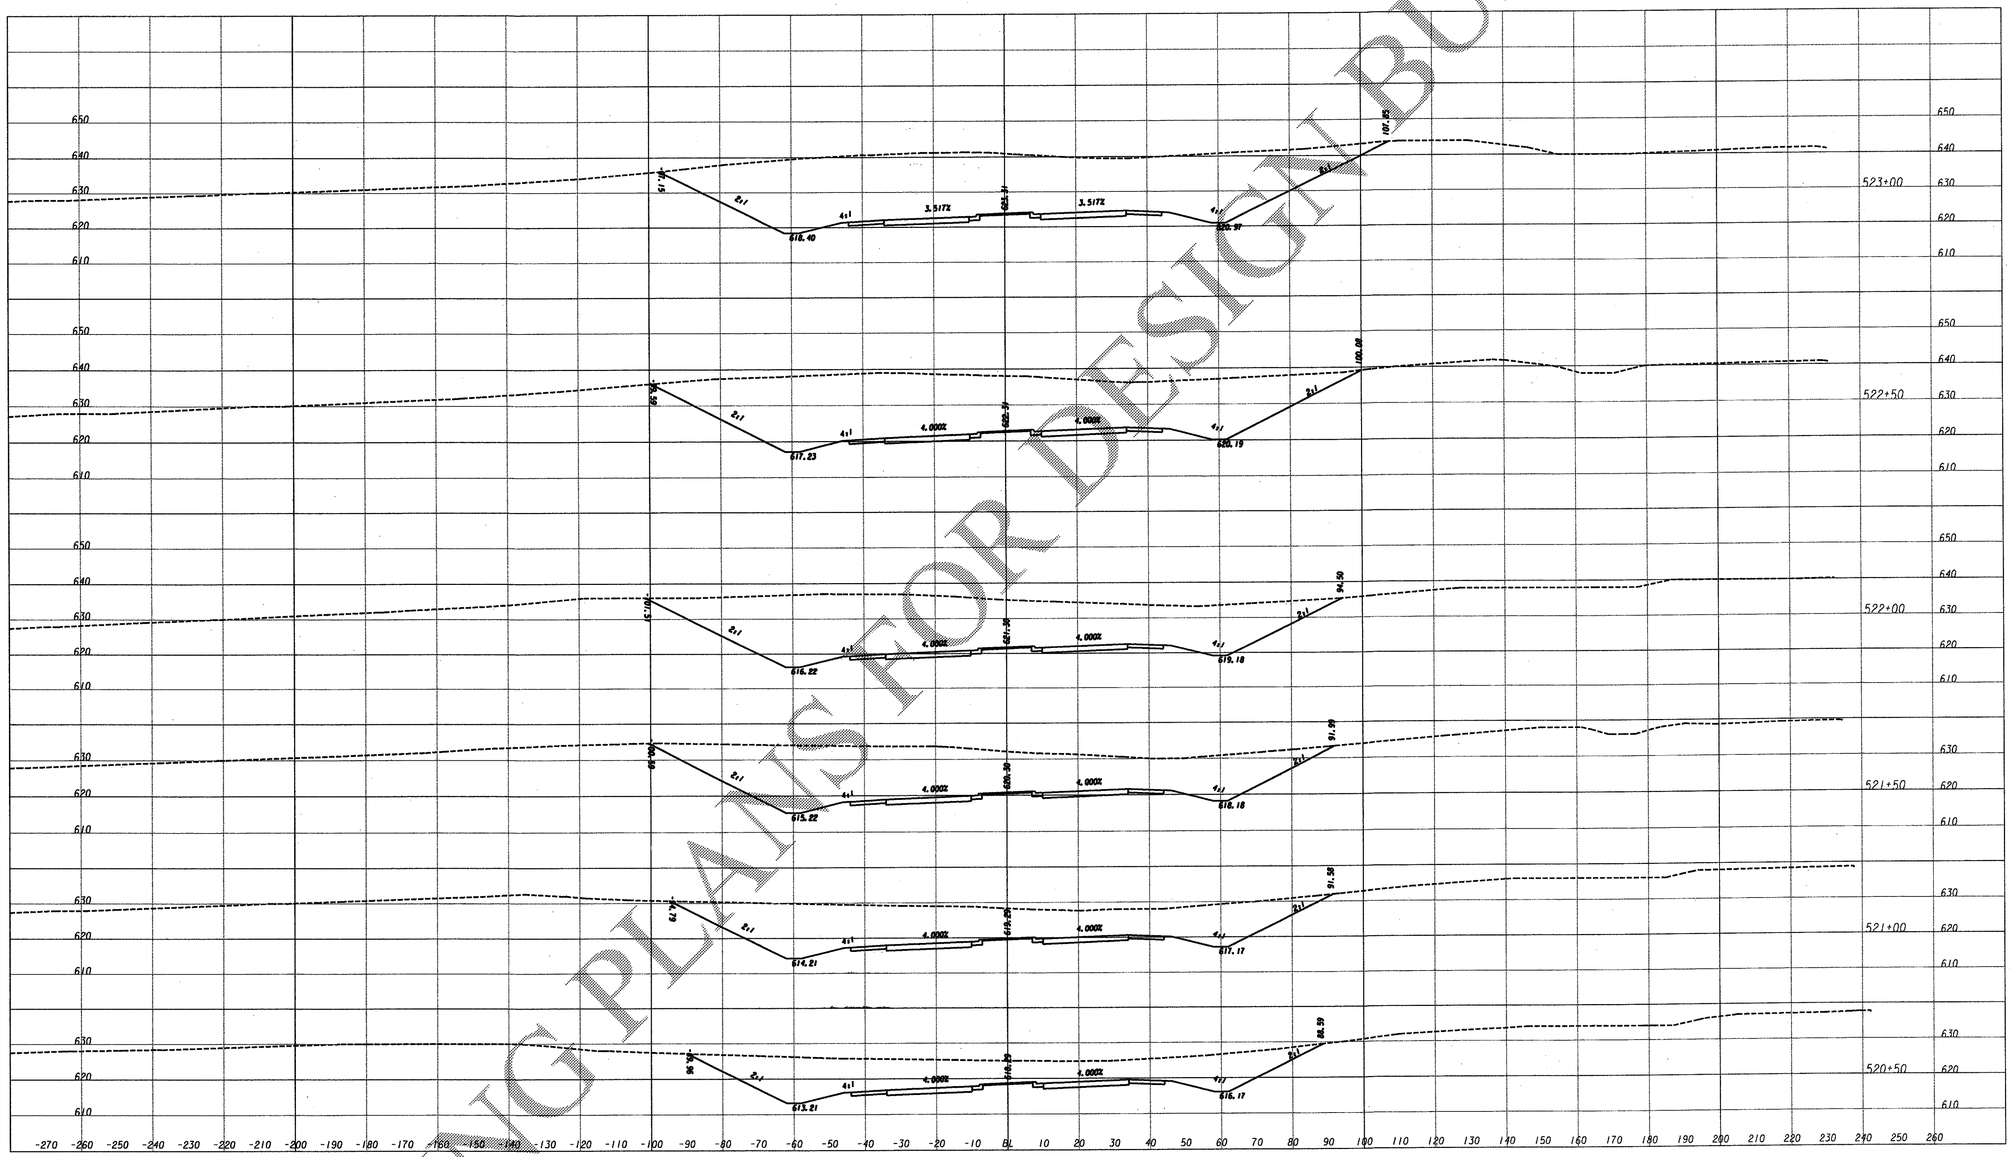

COSTING PLANS FOR DESIGN BUILD

JORDAN JONES & GOULDING

NOT RELEASED FOR CONSTRUCTION

SCALE: 1"=20' HORIZONTAL
1"=20' VERTICAL

REVISION DATES

STATE OF GEORGIA
DEPARTMENT OF TRANSPORTATION

OFFICE: URBAN DESIGN

EARTHWORK CROSS SECTIONS
KIA PARKWAY
I-85 INTERCHANGE
AT CR 98/GABBETTVILLE RD

DRAWING No. 23-48