| 2/21/2007 11:19:15 AM | GDOTRoad | p:\02\02077\904\dgn\008232xs03.dgn | COUNTY | PROJECT NUMBER | SHEET NO. | TOTAL SHEETS |
|---|---|---|---|---|---|---|
| bisellin | ROAD.TBL | | TROUP | CSNHS-0008-00(232) | | |

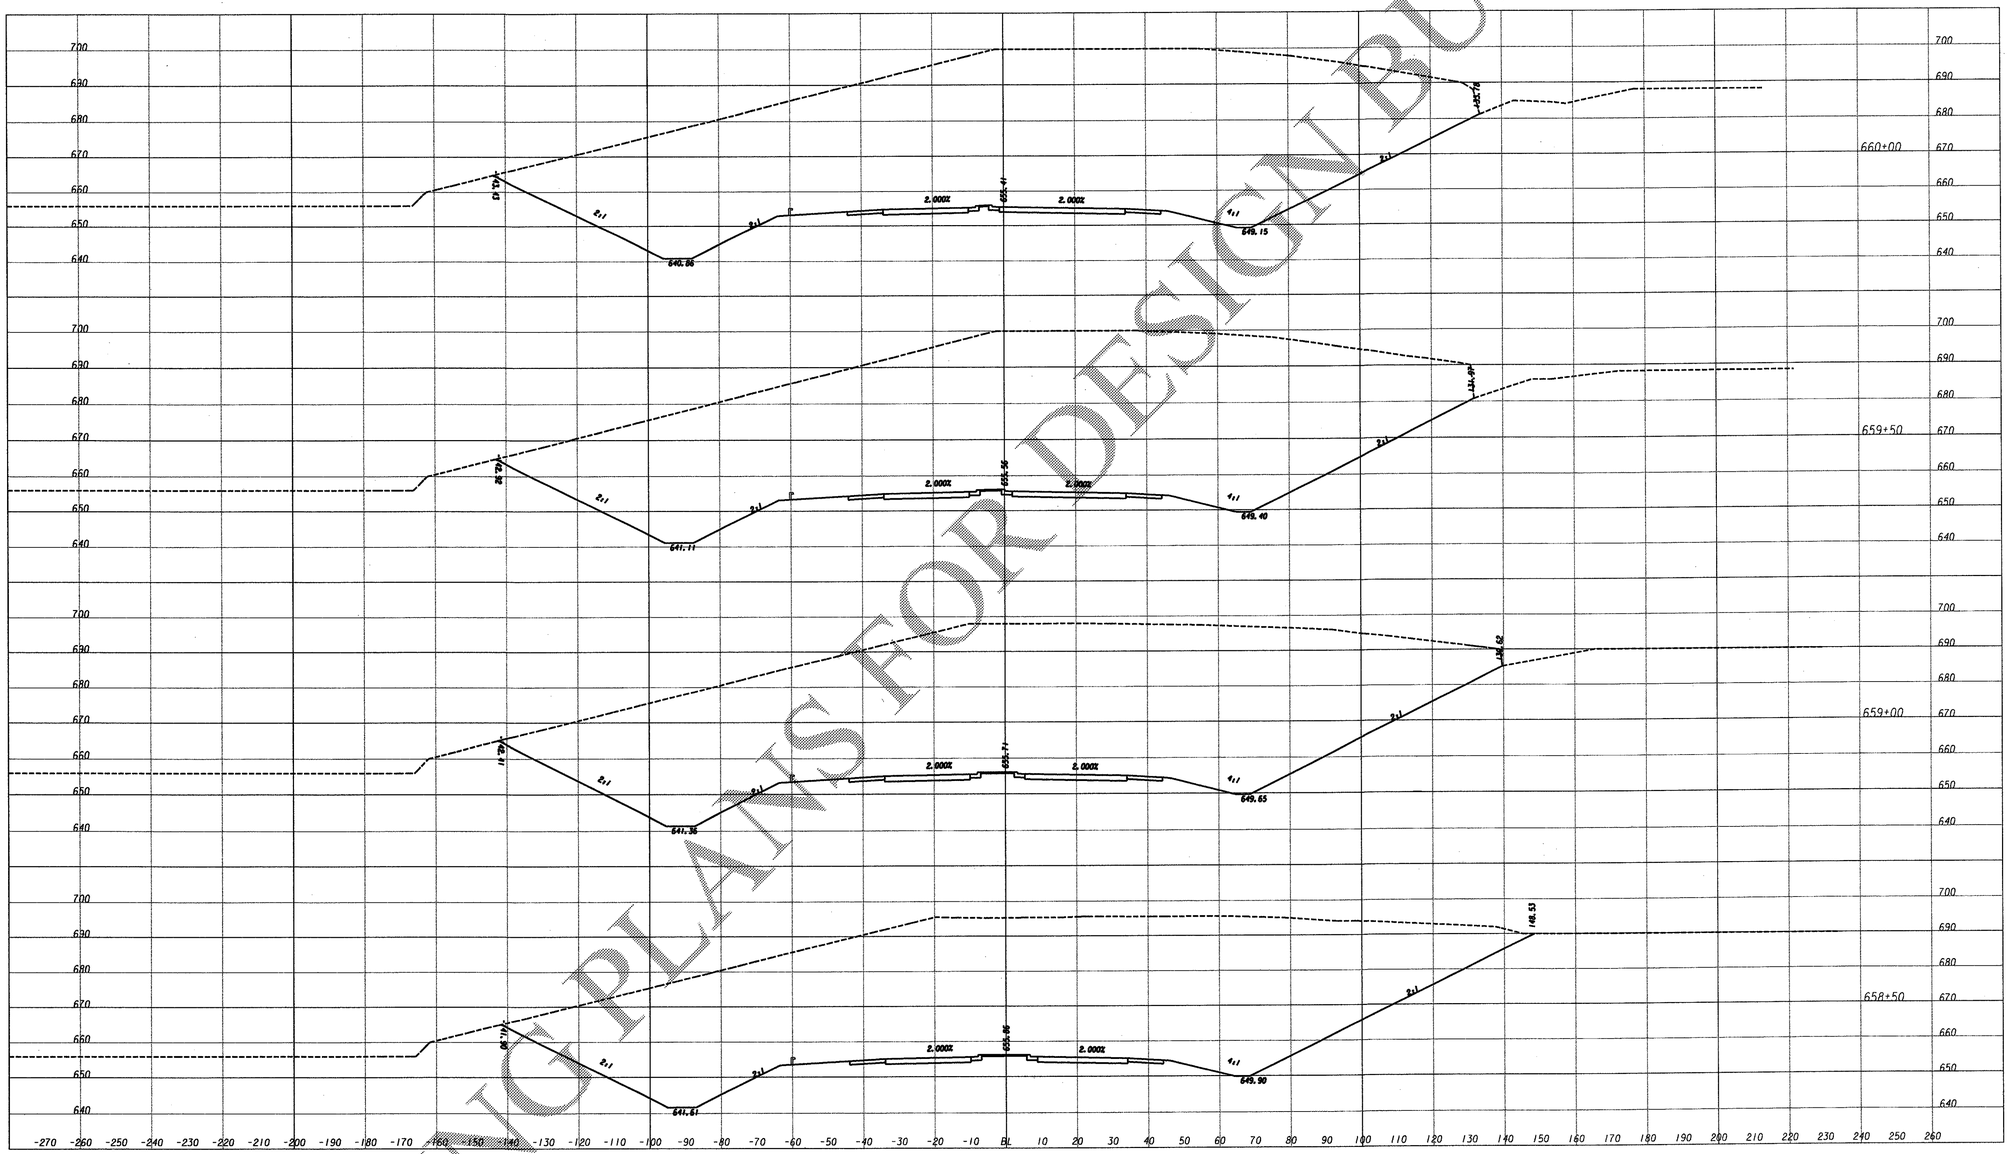


JORDAN JONES & GOULDING

NOT RELEASED FOR CONSTRUCTION

SCALE: 1"=20' HORIZONTAL
1"=20' VERTICAL

REVISION DATES

STATE OF GEORGIA
DEPARTMENT OF TRANSPORTATION

OFFICE: URBAN DESIGN

# EARTHWORK CROSS SECTIONS
## KIA PARKWAY

I-85 INTERCHANGE
AT CR 98/GABBETTVILLE RD

DRAWING No. 23-102

COSTING PLANS FOR DESIGN BUILD