2/21/2007	10:24:31 AM	GDOTRoad	P:\02\02077\904\Dgn\008232XS09.dgn	COUNTY	PROJECT NUMBER	SHEET NO.	TOTAL SHEETS
bisellr		ROAD.TBL		TROUP	CSNHS-0008-00(232)		

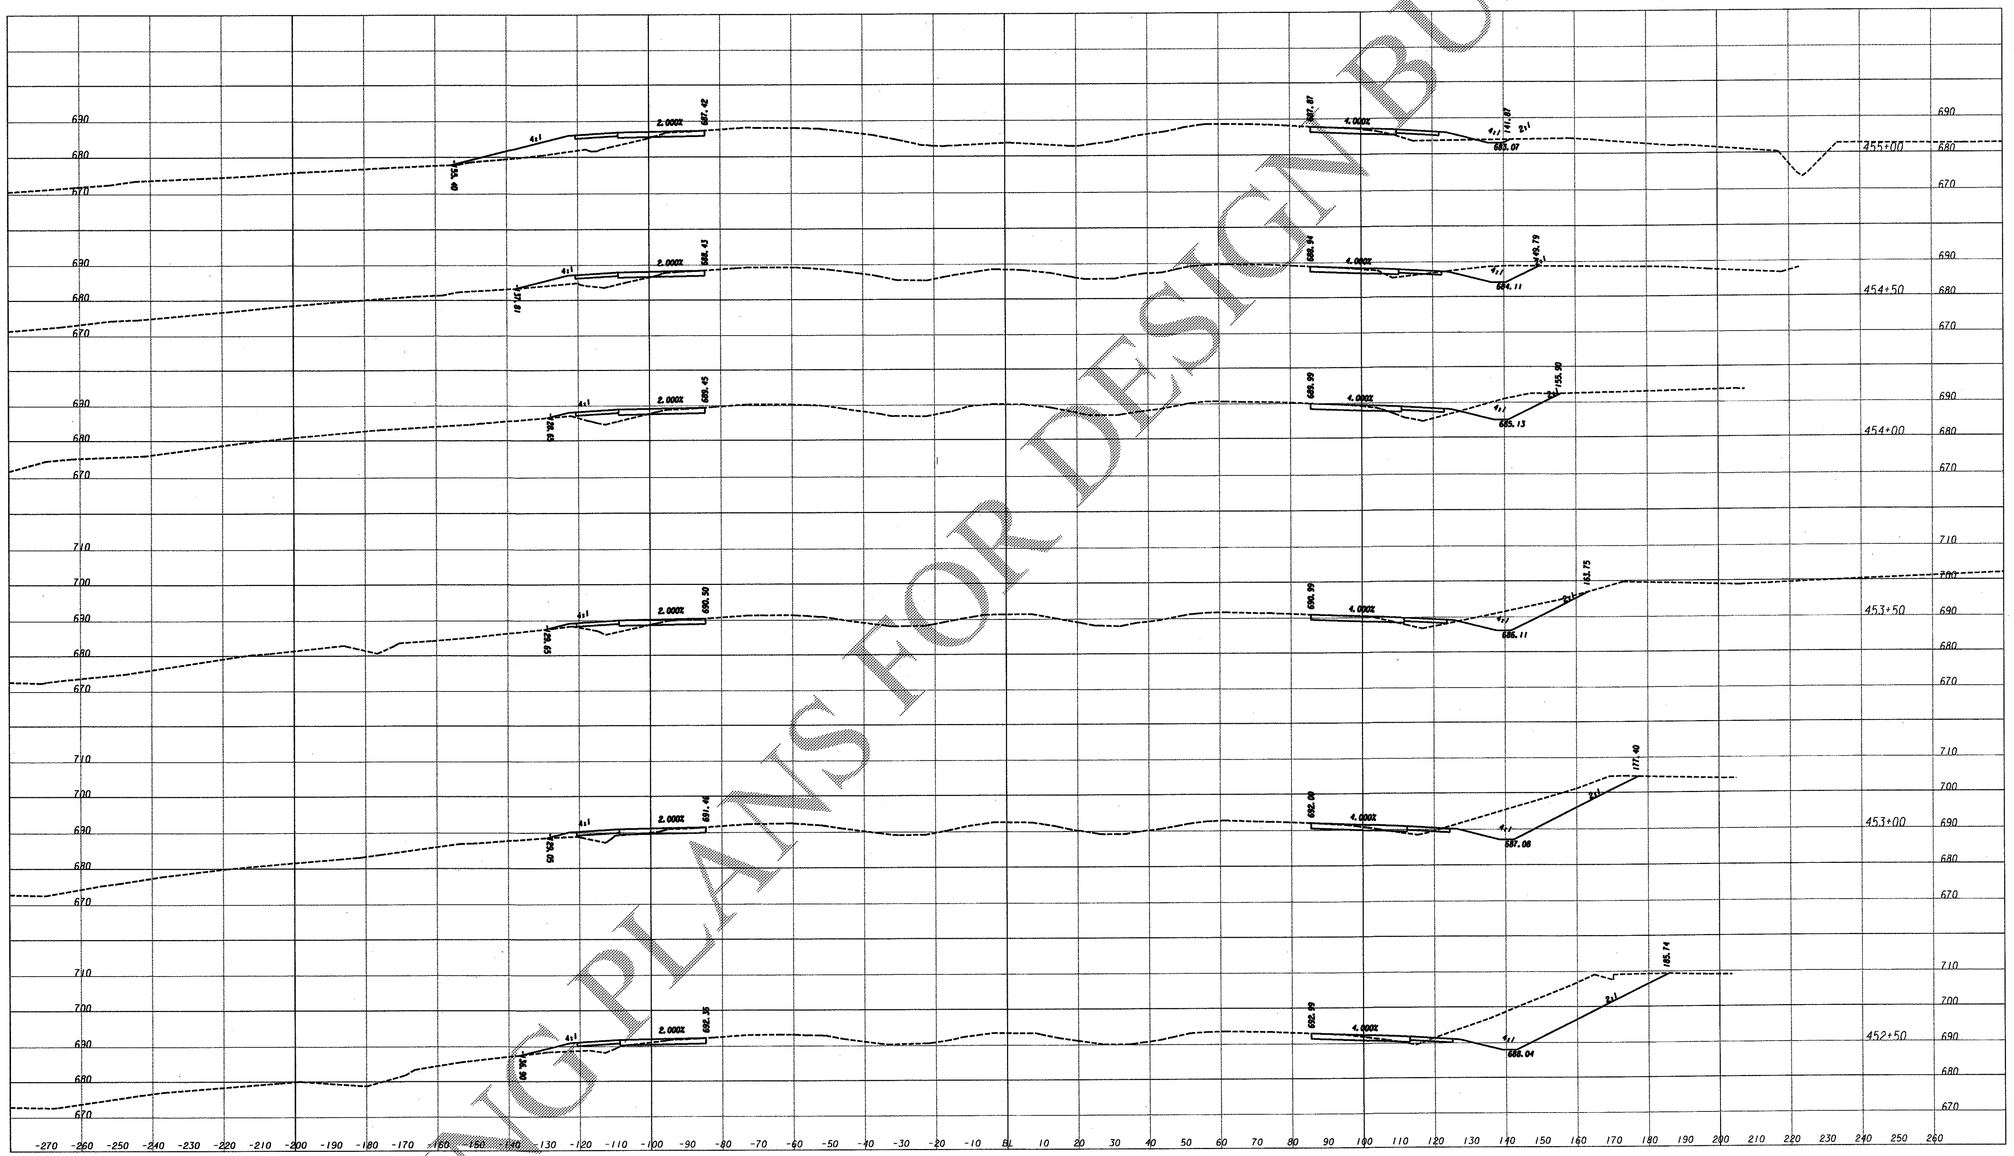

COSTING PLANS FOR DESIGN BUILD

JORDAN JONES & GOULDING

NOT RELEASED FOR CONSTRUCTION

SCALE: 1"=20' HORIZONTAL
1"=20' VERTICAL

REVISION DATES

STATE OF GEORGIA
DEPARTMENT OF TRANSPORTATION
OFFICE: URBAN DESIGN

EARTHWORK CROSS SECTIONS
I-85

I-85 INTERCHANGE
AT CR 98/GABBETTVILLE RD

DRAWING No. 23-181