DATETIME$$$	TIME$$$	GDOTRoad	p:\02\02077\904\dgn\008232ut14.dgn	COUNTY	PROJECT NUMBER	SHEET NO.	TOTAL SHEETS
bisellin		ROAD.TBL		TROUP	CSNHS-0008-00(232)		

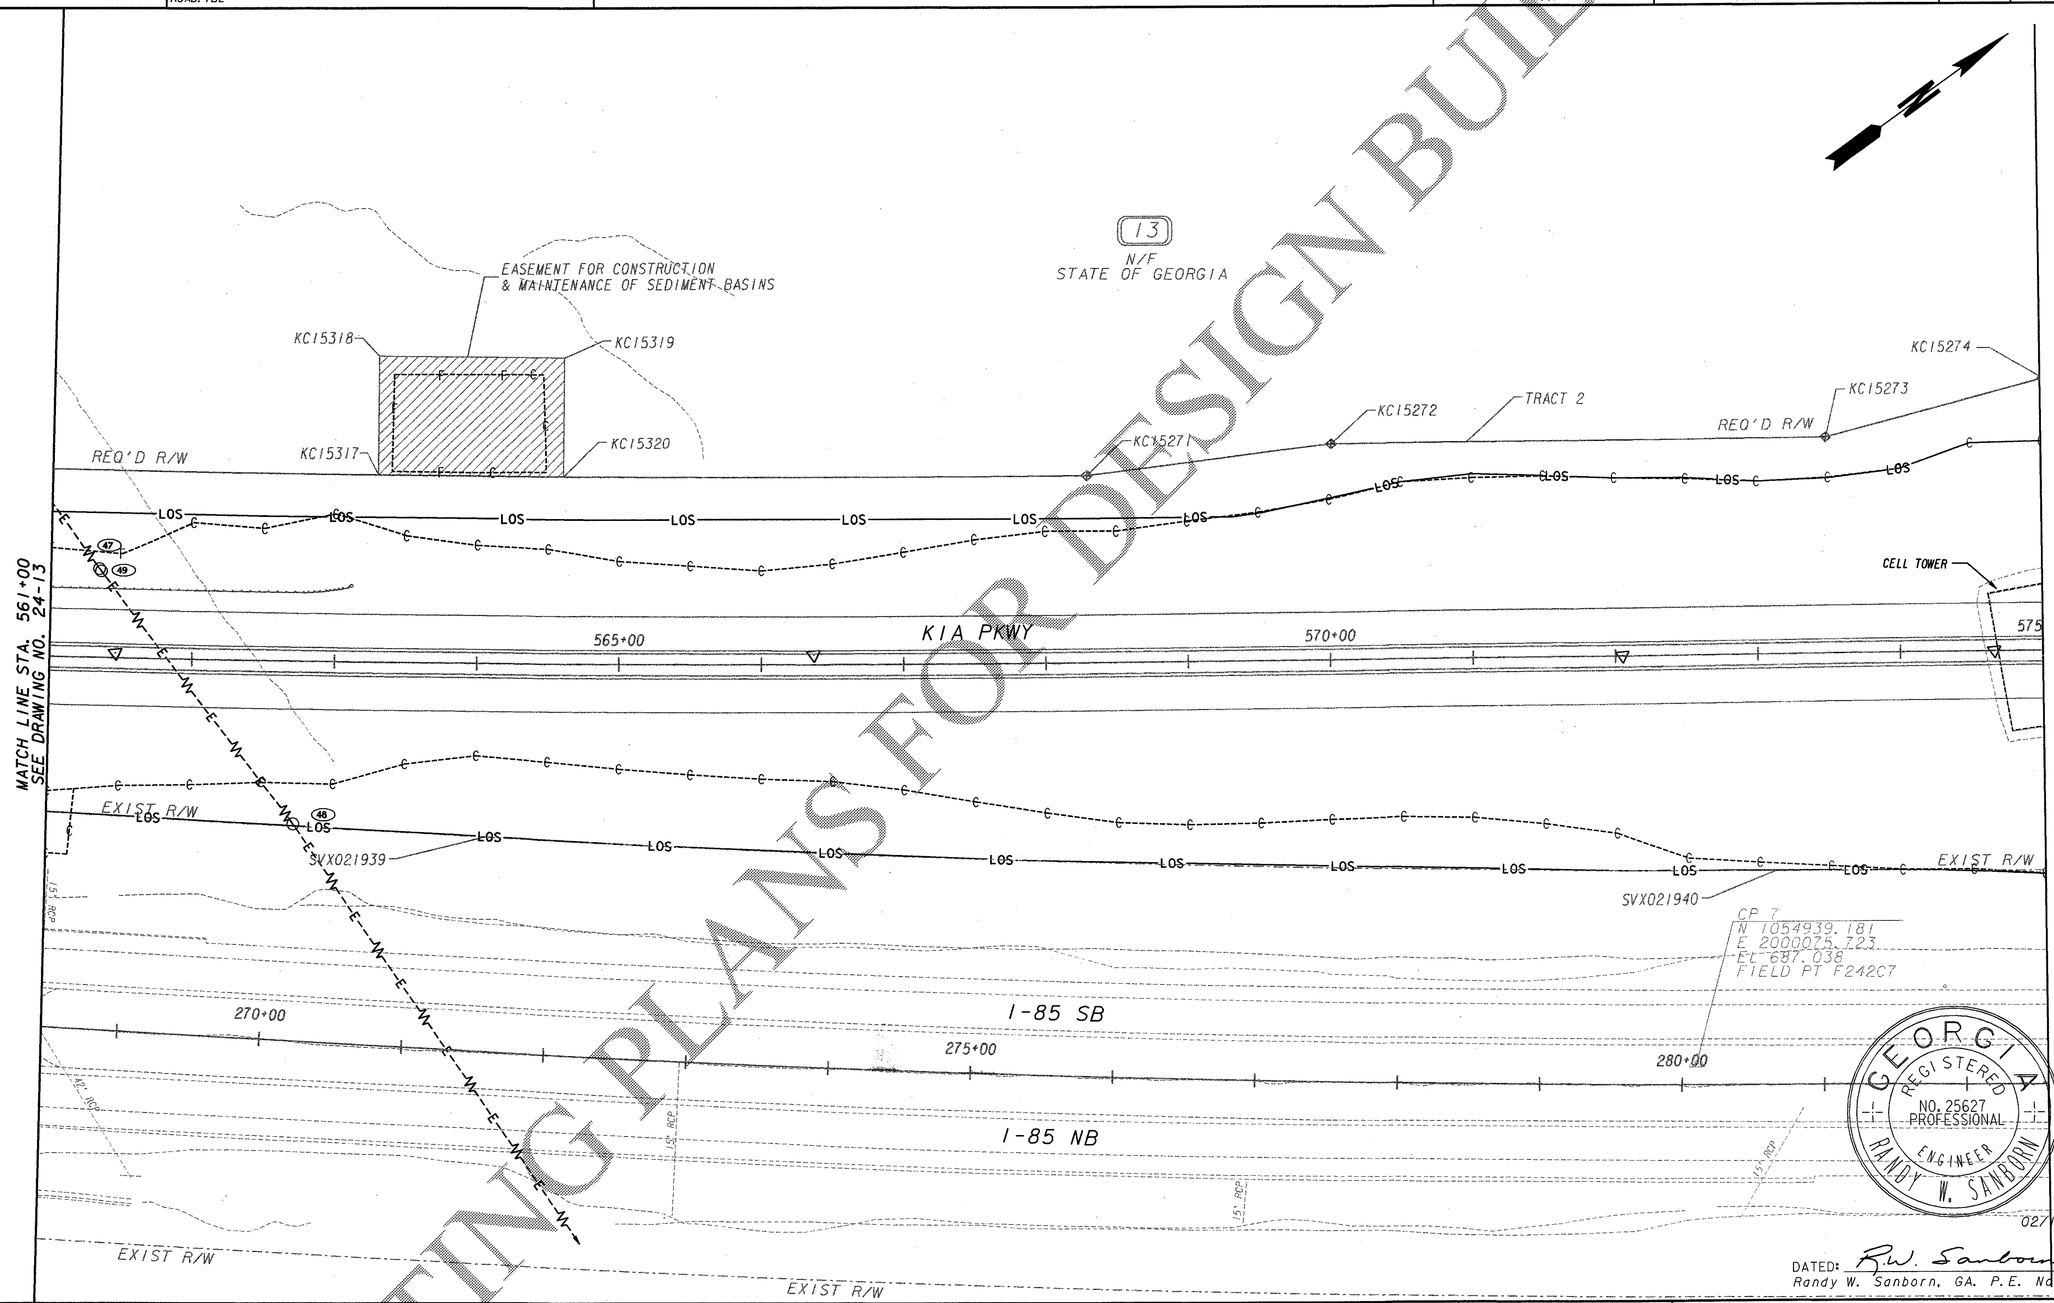

GEORGIA REGISTERED NO. 25627 PROFESSIONAL ENGINEER RANDY W. SANBORN

02/15/07

DATED: R.W. Sanborn
Randy W. Sanborn, GA. P.E. No. 25627

PLAN RELEASE			
DRAWN BY	DATE	CHECKED BY	DATE
TLM	12/01/06	ATB	12/06/06
TLM	12/08/06	LB	12/11/06
ATB	12/11/06	RWS	12/11/06
ATB	01/30/07	RWS	02/09/07

TBE PROJECT NUMBER
GA-013-007-01

TBE CONTACT
RANDY W. SANBORN, P.E.

TBE GROUP
PEACHTREE CORPORATE CENTER
6649 PEACHTREE INDUSTRIAL BLVD.
SUITE J. NORCROSS GA 30092-4302
TELEPHONE: 678.421.0080

SCALE IN FEET
0 50 100 200

REVISION DATES

STATE OF GEORGIA
DEPARTMENT OF TRANSPORTATION
OFFICE: UTILITIES, JUN BIRNKAMMER, EIT

UTILITY PLANS
I-85 AT CR 98/
KIA BOULEVARD
P.I. #0008232

DRAWING No. 24-14

FOR DESIGN BUILD
COSTING PLANS