2/21/2007	2:25:57 PM	GDOTRoad	p:\02\02077\904\dgn\00823211 25.dgn	COUNTY	PROJECT NUMBER	SHEET NO.	TOTAL SHEETS
biselin		ROAD.TBL		TROUP	CSNHS-0008-00(232)		

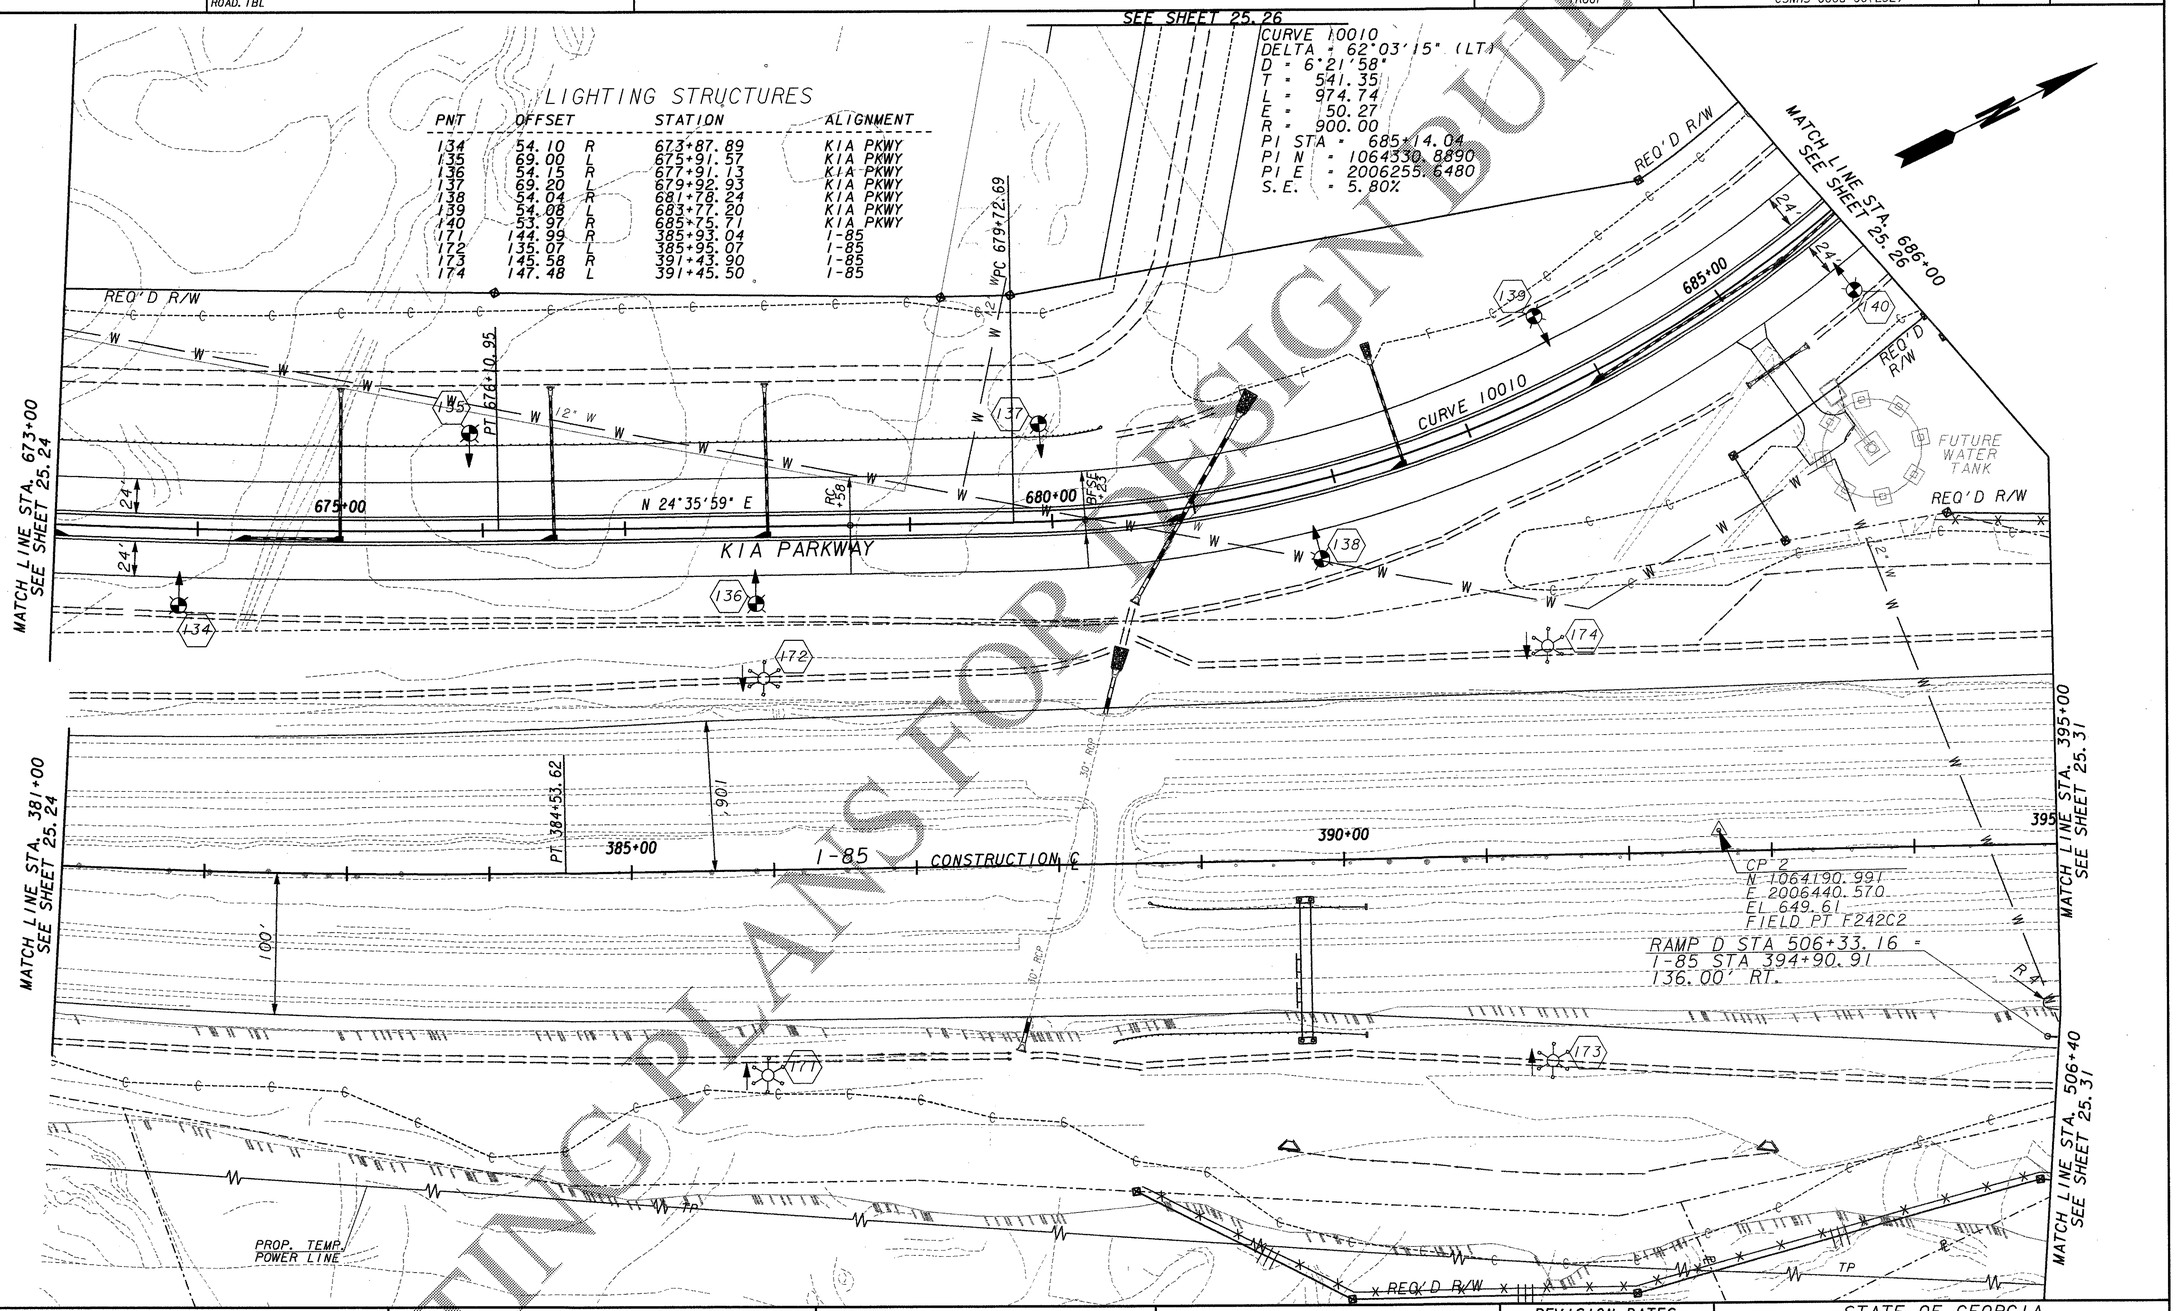

NOT RELEASED FOR CONSTRUCTION

SCALE IN FEET
0 50 100 200

JORDAN JONES & GOULDING

REVISION DATES

STATE OF GEORGIA
DEPARTMENT OF TRANSPORTATION
OFFICE: URBAN DESIGN

LIGHTING PLANS

I-85 INTERCHANGE
AT CR 98/GABBETTVILLE RD

DRAWING No. 25-25

COSTING PLANS NOT FOR DESIGN BUILD