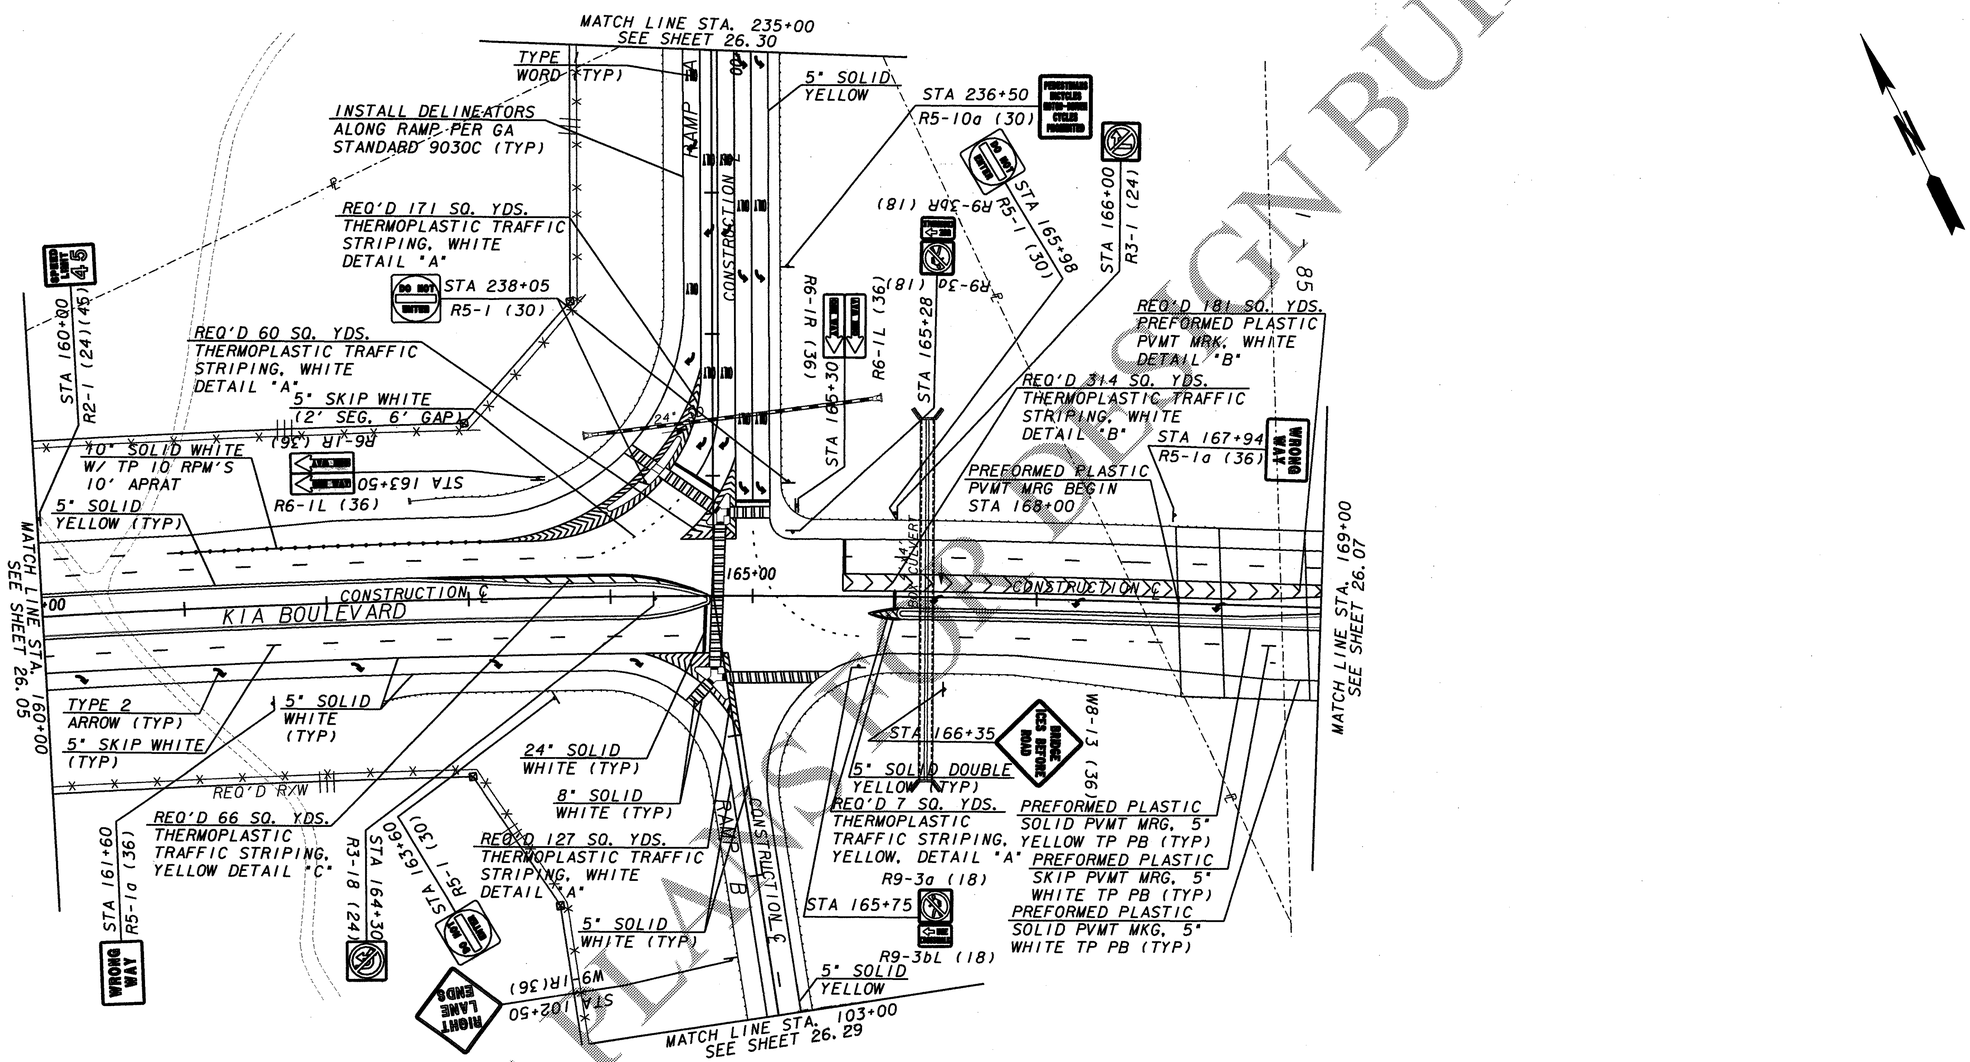

JORDAN JONES & GOULDING

NOT RELEASED FOR CONSTRUCTION

SCALE IN FEET 0 50 100 200

REVISION DATES		

STATE OF GEORGIA
DEPARTMENT OF TRANSPORTATION
OFFICE: URBAN DESIGN

SIGNING AND MARKING PLANS

I-85 INTERCHANGE AT CR 98/GABBETTVILLE RD

DRAWING No. 26-06

COSTING PLANS ONLY
NOT FOR CONSTRUCTION