2/21/2007	12:44:38 PM	GDOTRoad	p:\02\02077\904\dgn\008232sm23.dgn	COUNTY	PROJECT NUMBER	SHEET NO.	TOTAL SHEETS
bisellin		ROAD.TBL		TROUP	CSNHS-0008-00(232)		

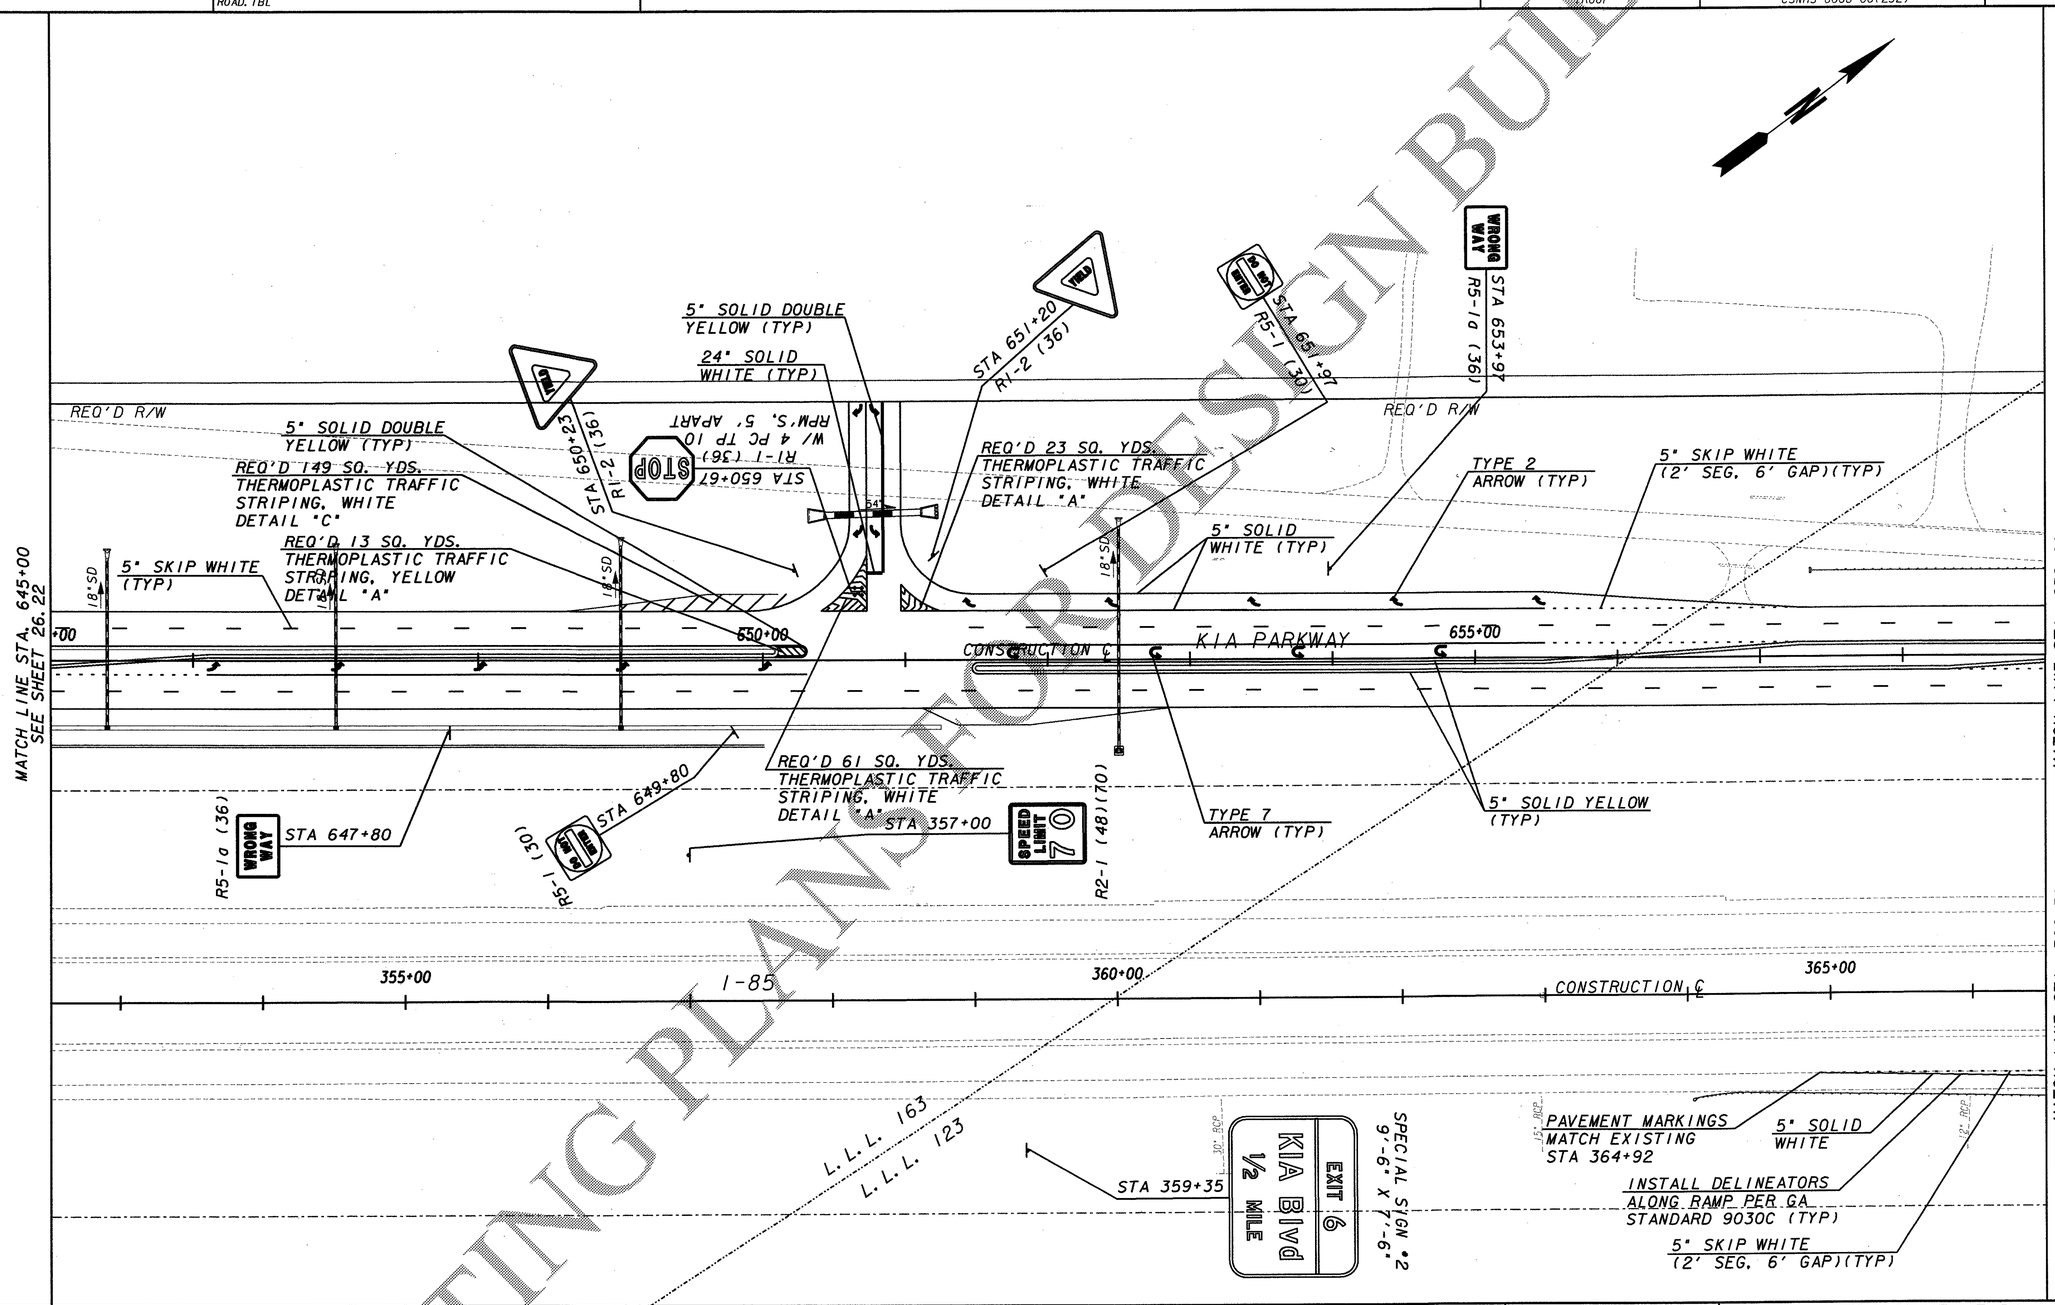

FOR DESIGN BUILD
COSTING PLANS

JORDAN JONES & GOULDING

NOT RELEASED FOR CONSTRUCTION

SCALE IN FEET
0 50 100 200

REVISION DATES		

STATE OF GEORGIA
DEPARTMENT OF TRANSPORTATION
OFFICE: URBAN DESIGN

SIGNING AND MARKING PLANS

I-85 INTERCHANGE
AT CR 98/GABBETTVILLE RD

DRAWING No. 26-23