2/21/2007	2:20:04 PM	GDOTRoad	p:\02\02077\904\dgn\0082321s17.dgn	COUNTY	PROJECT NUMBER	SHEET NO.	TOTAL SHEETS
blselin		ROAD.TBL		TROUP	CSNHS-0008-00(232)		

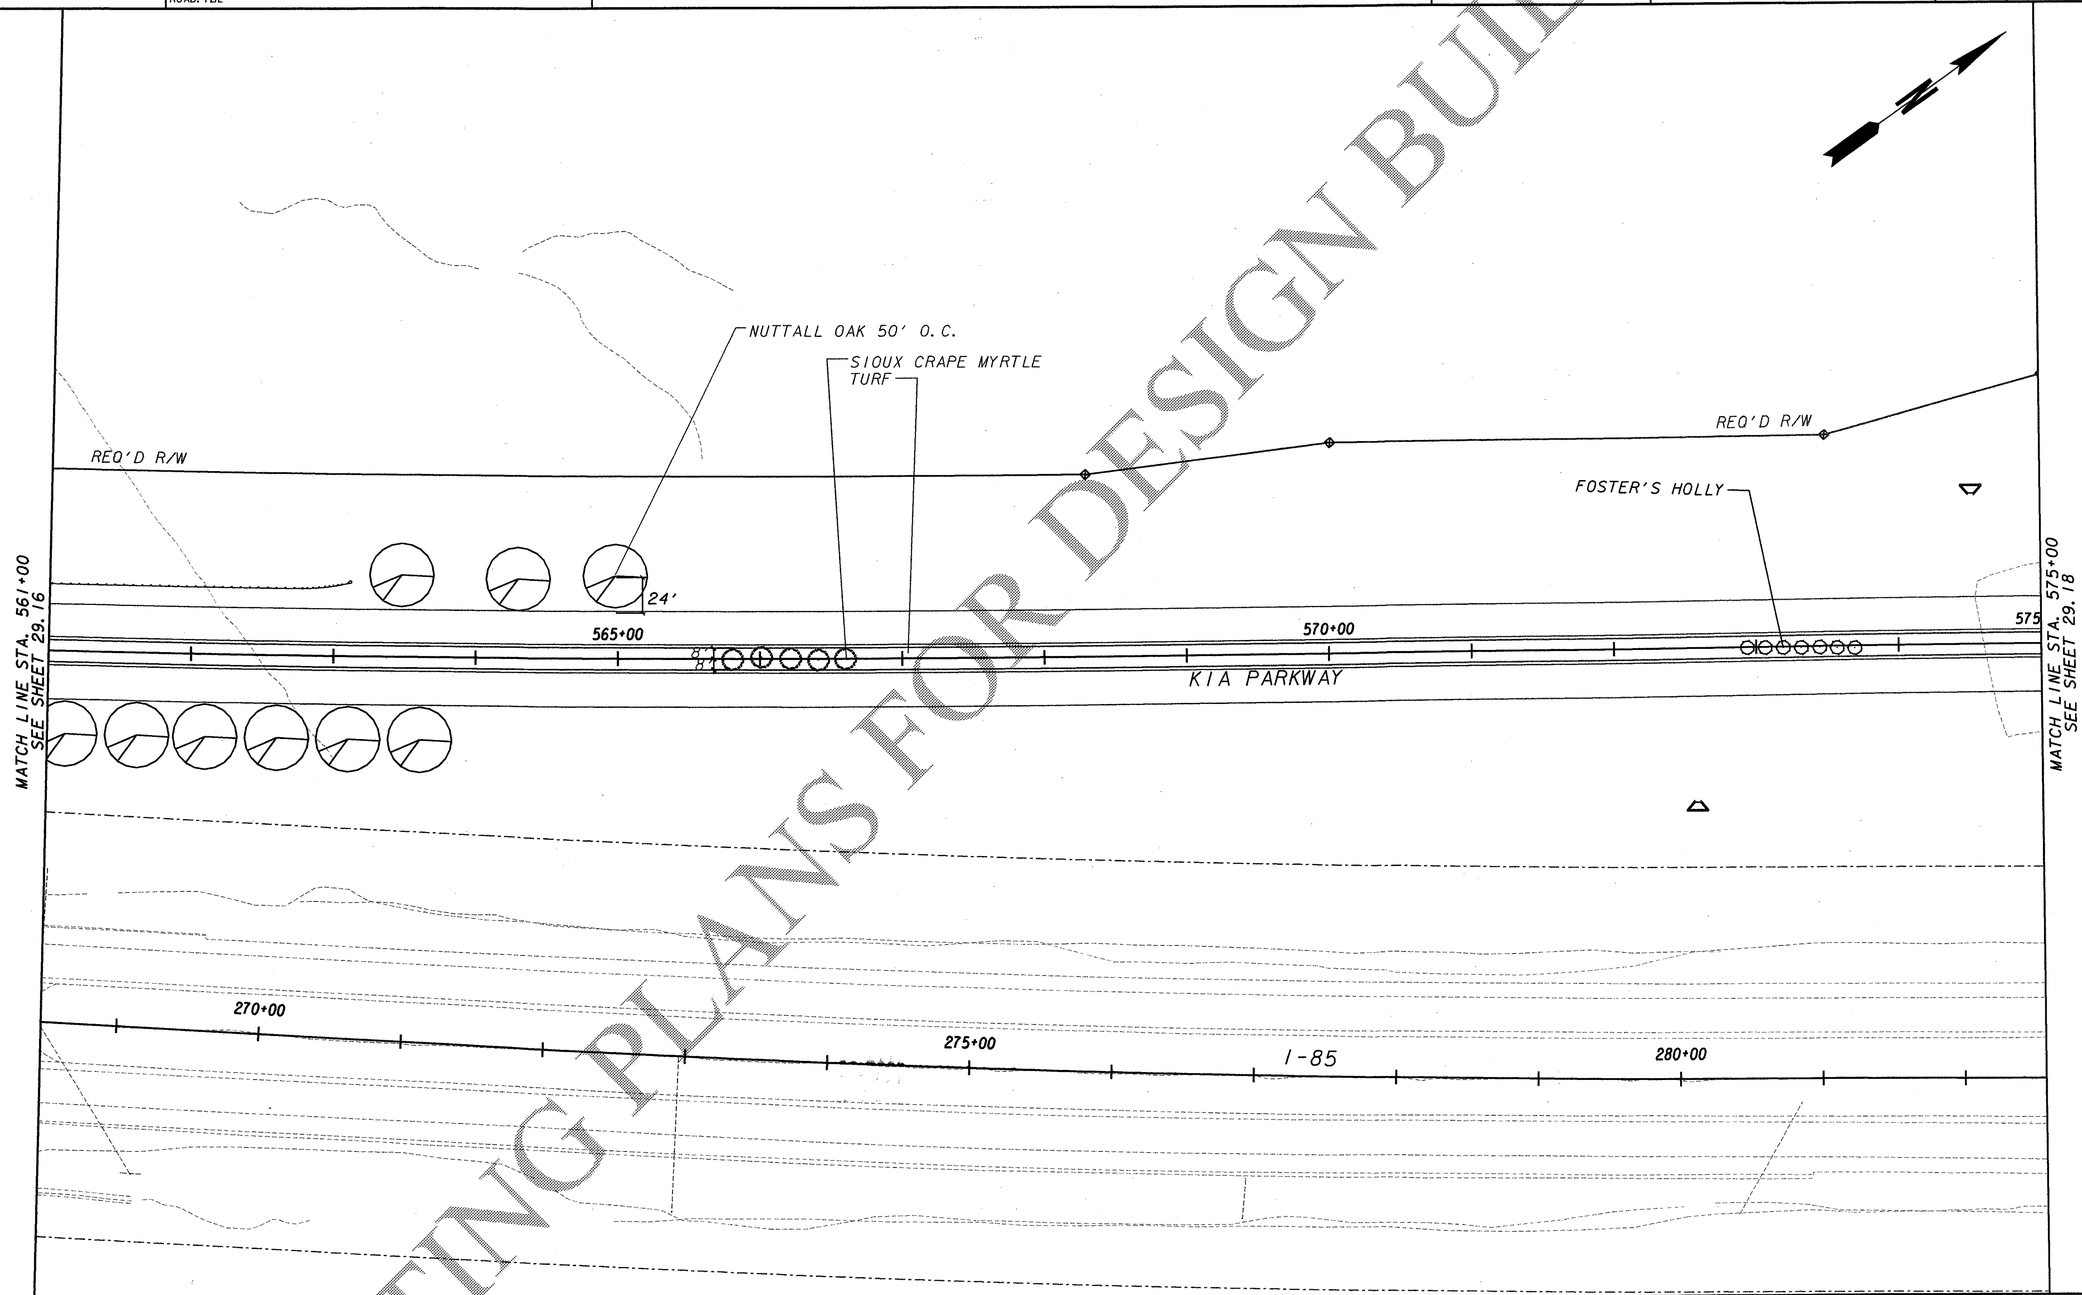

JORDAN JONES & GOULDING

NOT RELEASED FOR CONSTRUCTION

SCALE IN FEET
0 50 100 200

REVISION DATES		

STATE OF GEORGIA
DEPARTMENT OF TRANSPORTATION
OFFICE: URBAN DESIGN

LANDSCAPING PLANS

I-85 INTERCHANGE
AT CR 98/GABBETTVILLE RD

DRAWING No. 29-17

COSTING PLANS FOR DESIGN BUILD