2/22/2007	11:17:57 AM	GDOTRoad	p:\02\02077\904\dgn\008232er08.dgn	COUNTY	PROJECT NUMBER	SHEET NO.	TOTAL SHEETS
dajackson		ROAD.TBL		TROUP	CSNHS-0008-00(232)		

LEGEND

—T—(Dnl)—T—	DOWN DRAIN STRUCTURE FLEXIBLE
—A—(Sdl-A)—A—	SILT FENCE TYPE "A"
—C—(Sdl-C)—C—	SILT FENCE TYPE "C"
(Sd2-F) [ ]	FILTER FABRIC W/ SUPPORTING FRAME
(Sg-1)	SILT GATE TYPE 1
(Sg-2)	SILT GATE TYPE 2
(Ch-Rpl)	CHANNEL RIP RAP (TYPE 1)
(Dsl)	TEMPORARY GRASSING
(Mb)	SOIL STABILIZATION BLANKET
(Rdc)	RIP RAP DITCH CHECK
(St-Rp)	STORM DRAIN OUTLET PROTECTION (TYPE 1)
(Sg-3)	SILT GATE TYPE 3

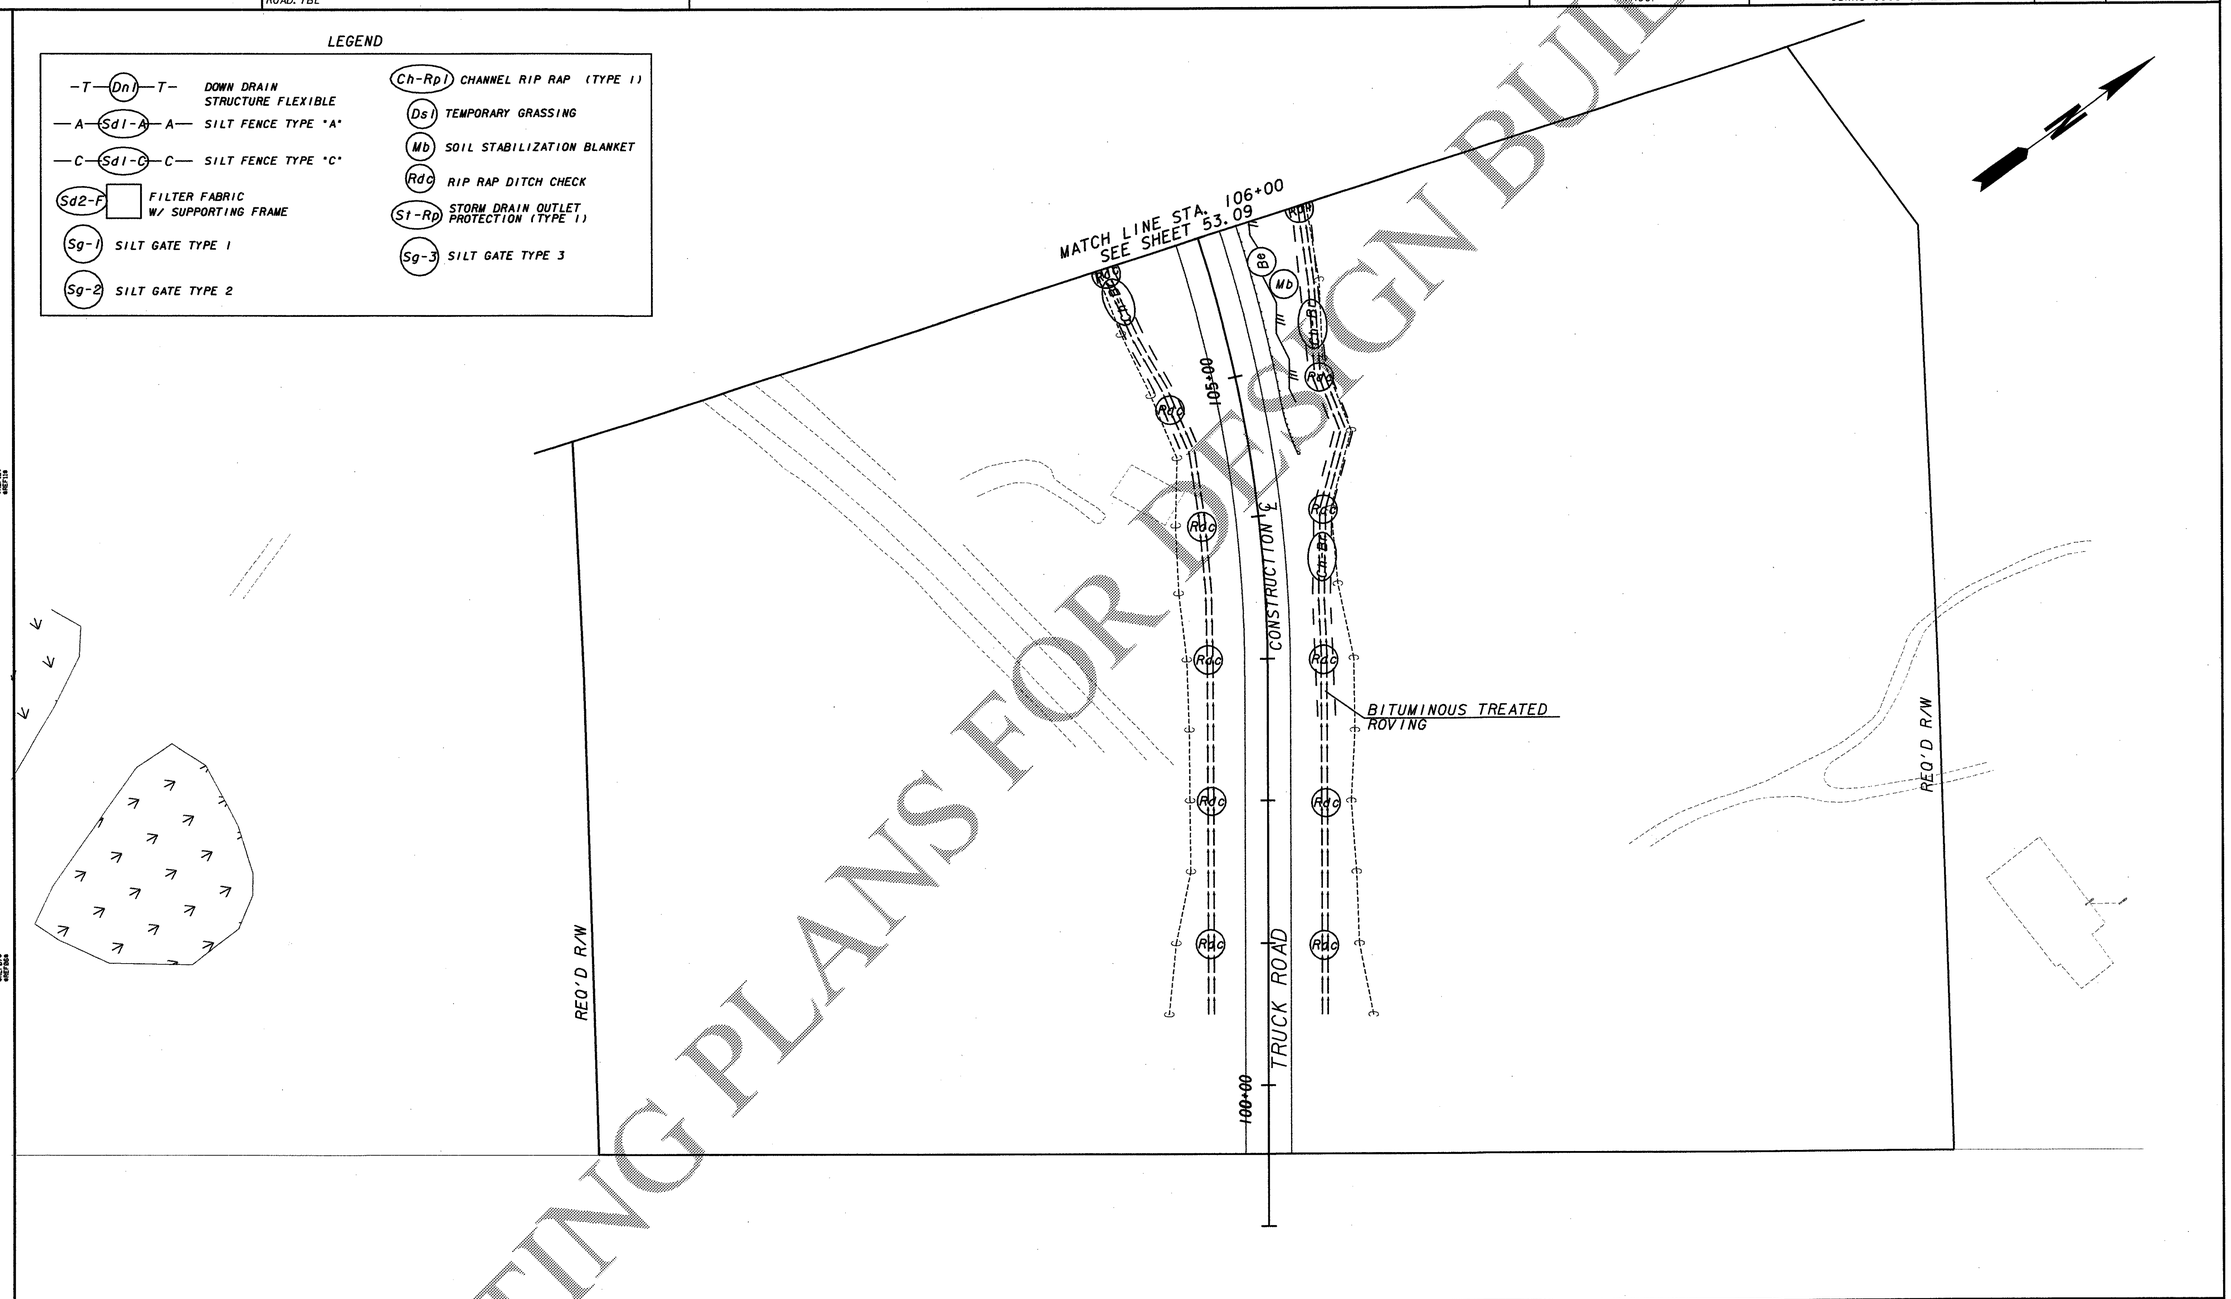

COSTING PLANS FOR DESIGN BUILD

JORDAN JONES & GOULDING

NOT RELEASED FOR CONSTRUCTION

SCALE IN FEET 0 50 100 200

REVISION DATES		

STATE OF GEORGIA
DEPARTMENT OF TRANSPORTATION
OFFICE: URBAN DESIGN

BMP LOCATION DETAILS

I-85 INTERCHANGE
AT CR 98/GABBETTVILLE RD

DRAWING No. 53- 08