2/22/2007	11:18:41 AM	GDOTRoad	p:\02\02077\904\dgn\008232er19.dgn	COUNTY	PROJECT NUMBER	SHEET NO.	TOTAL SHEETS
dajackson		ROAD.TBL		TROUP	CSNHS-0008-00(232)		

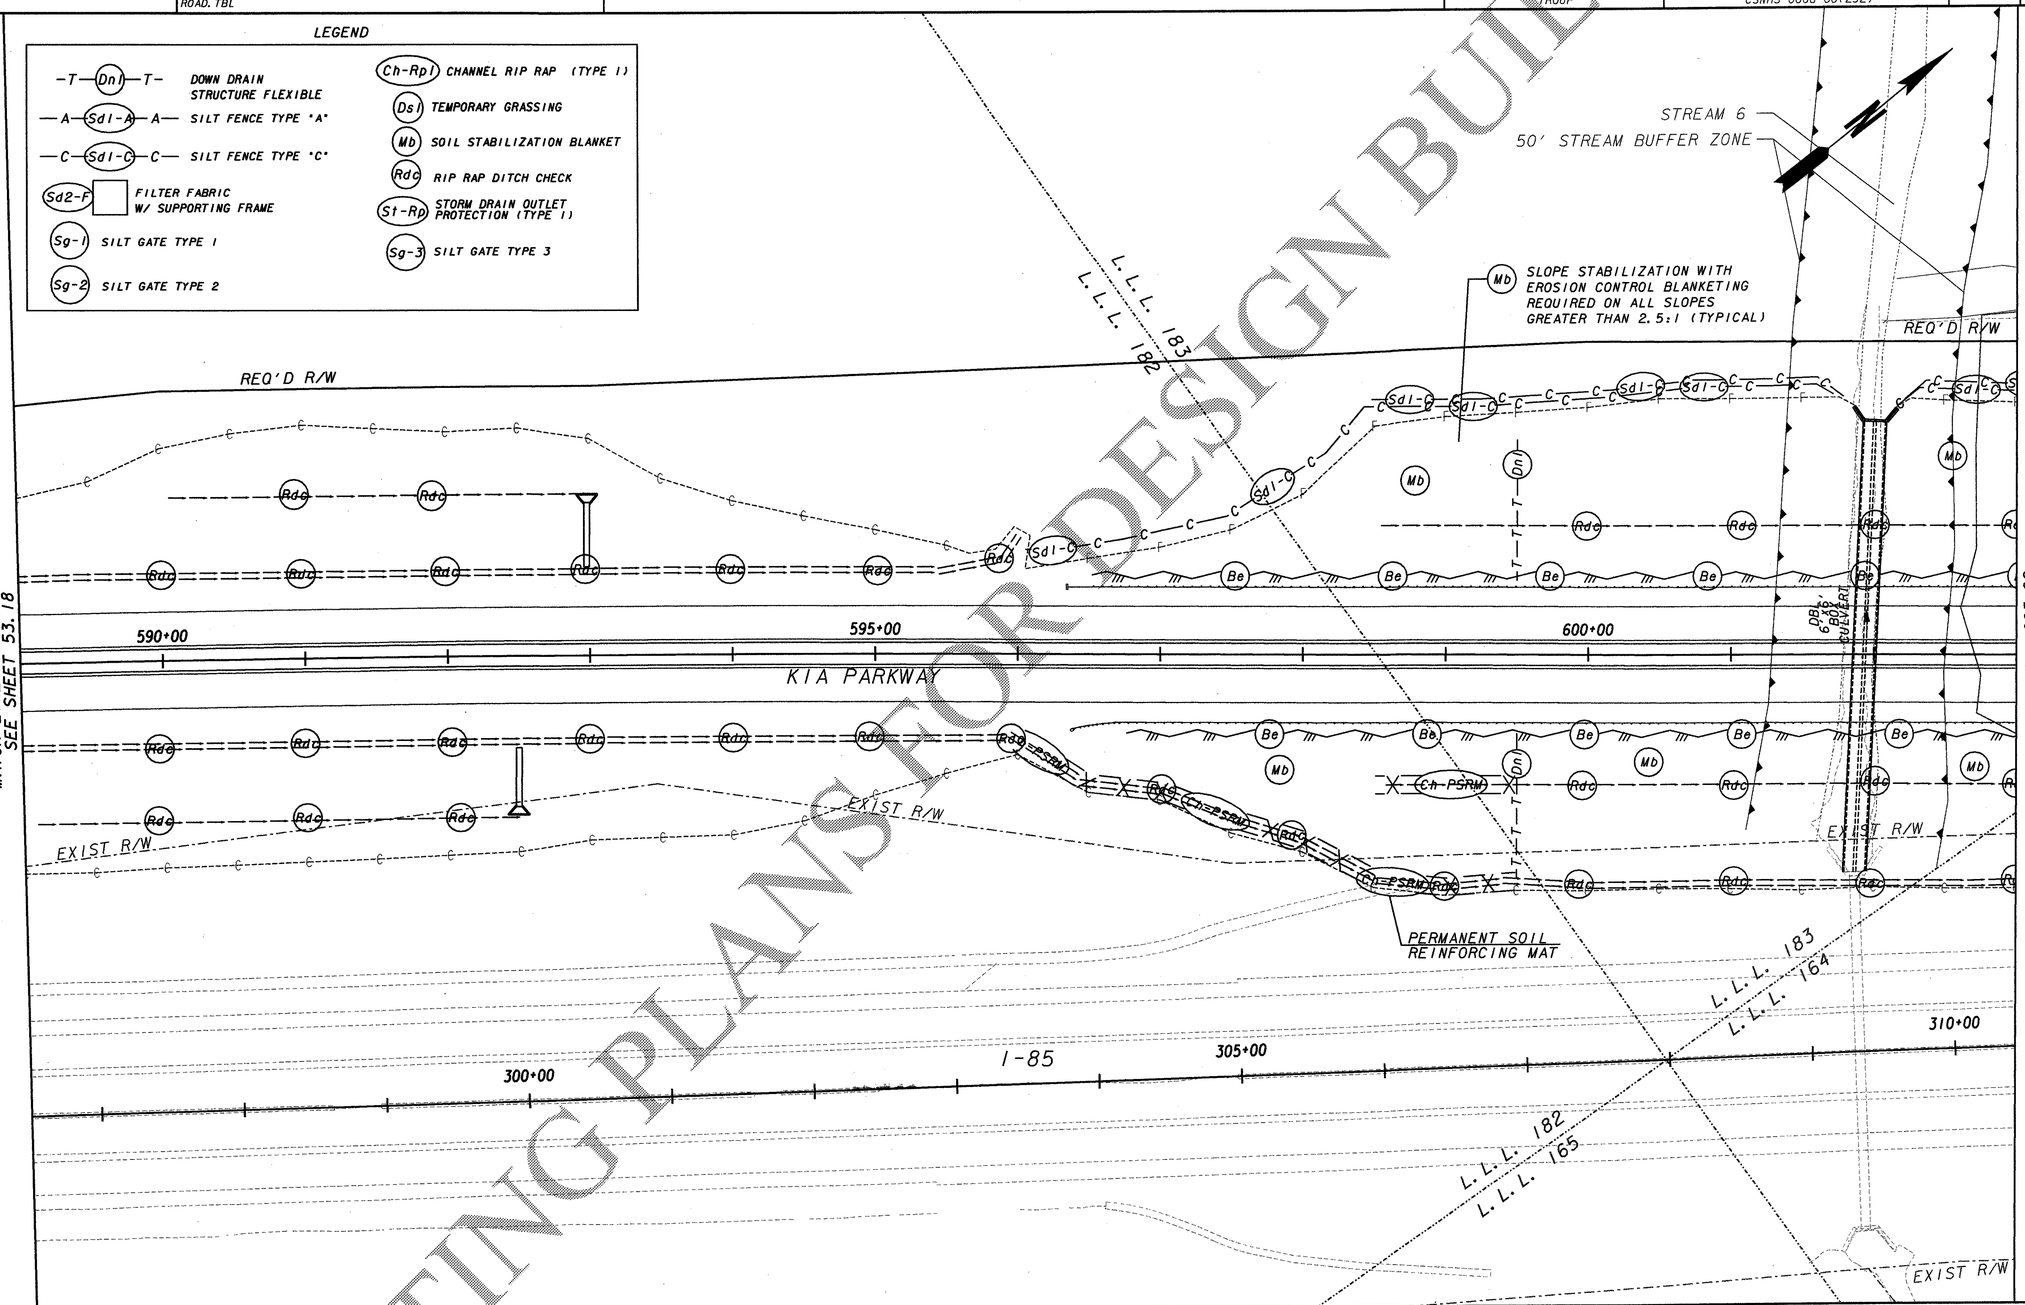

FOR DESIGN BUILD
COSTING PLANS ONLY

JORDAN JONES & GOULDING

NOT RELEASED FOR CONSTRUCTION

SCALE IN FEET 0 50 100 200

REVISION DATES		

STATE OF GEORGIA
DEPARTMENT OF TRANSPORTATION
OFFICE: URBAN DESIGN

BMP LOCATION DETAILS

I-85 INTERCHANGE AT CR 98/GABBETTVILLE RD

DRAWING No. 53-19