2/22/2007 11:20:01 AM	GDOTRoad	p:\02\02077\904\dgn\008232er38.dgn	COUNTY	PROJECT NUMBER	SHEET NO.	TOTAL SHEETS
dajackson	ROAD.TBL		TROUP	CSNHS-0008-00(232)		

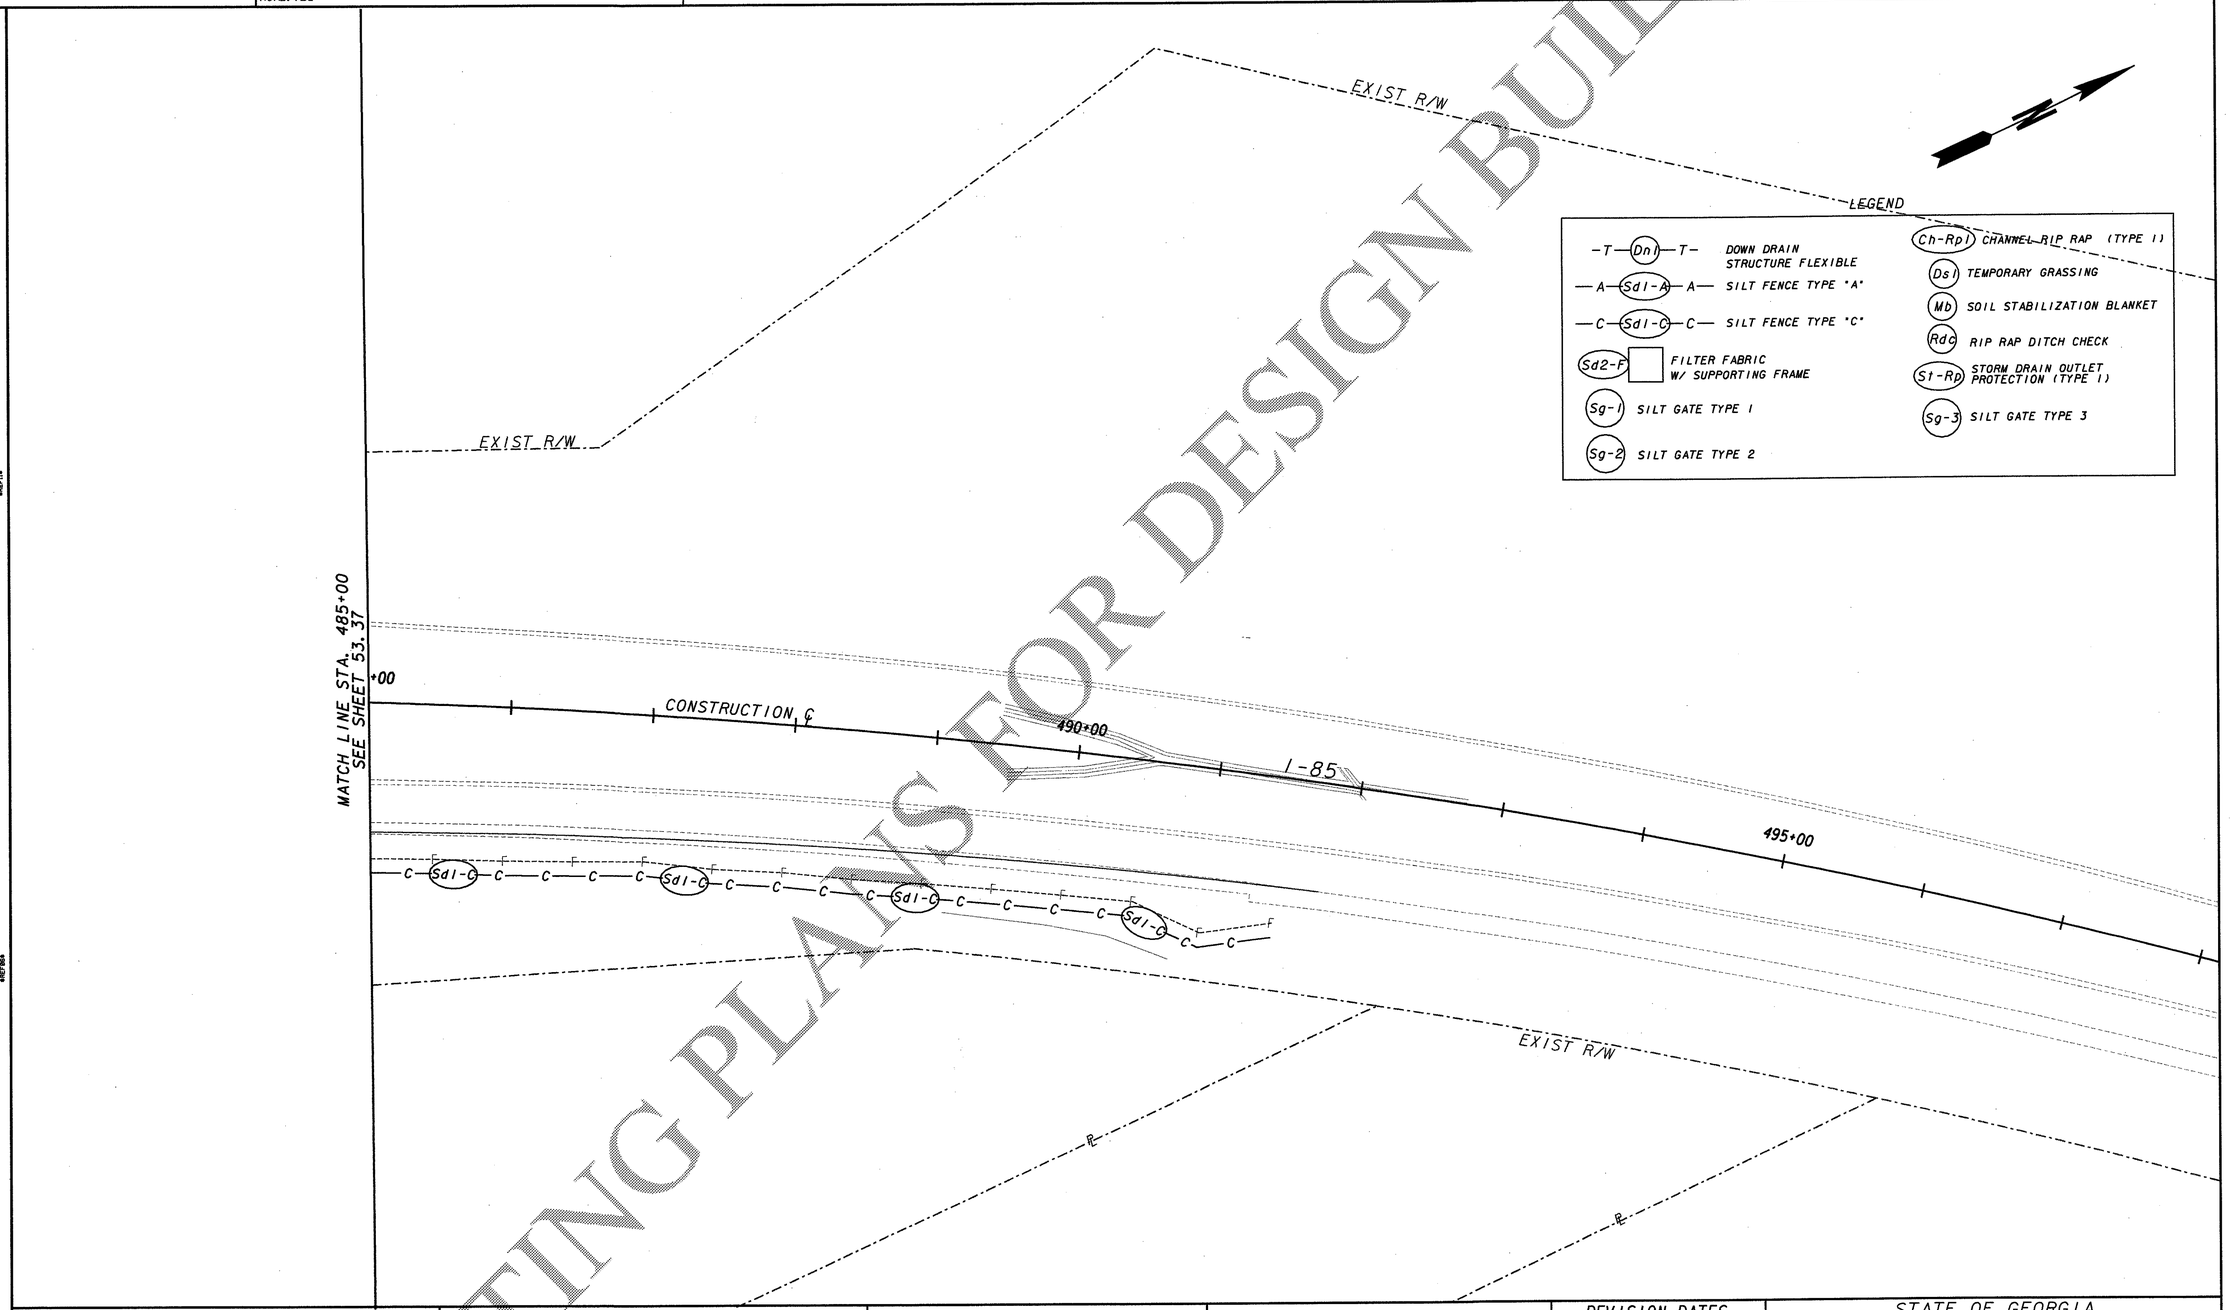

JORDAN JONES & GOULDING

NOT RELEASED FOR CONSTRUCTION

SCALE IN FEET 0 50 100 200

REVISION DATES

STATE OF GEORGIA
DEPARTMENT OF TRANSPORTATION
OFFICE: URBAN DESIGN

BMP LOCATION DETAILS

I-85 INTERCHANGE
AT CR 98/GABBETTVILLE RD

DRAWING No. 53-38

COSTING PLANS FOR DESIGN BUILD