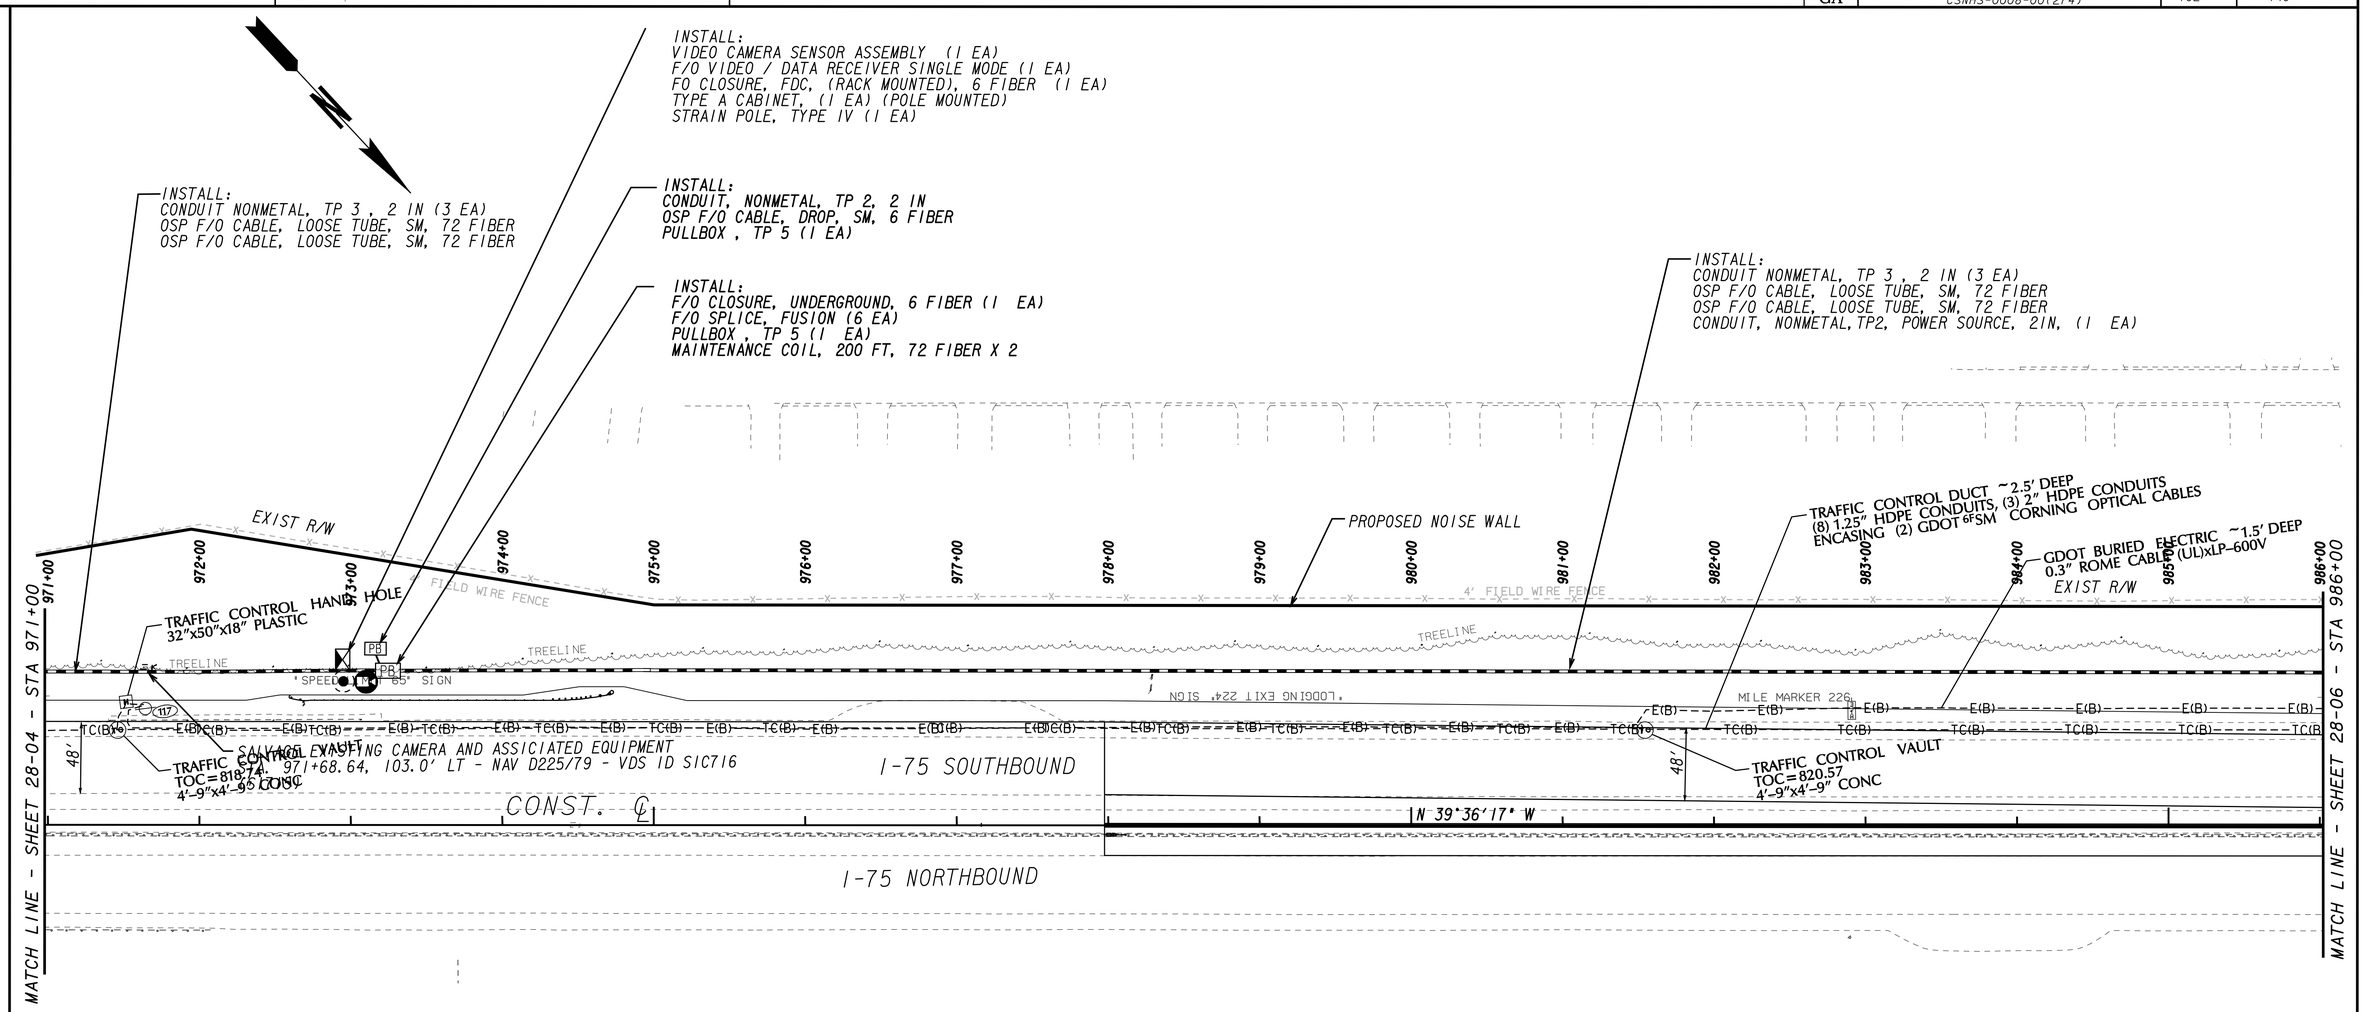

REQUIRED R/W LINE		PROPERTY AND EXISTING R/W LINE	ℙ
CONSTRUCTION LIMITS	--C--F--	BEGIN LIMIT OF ACCESS	BLA
EASEMENT FOR CONSTR & MAINTENANCE OF SLOPES		END LIMIT OF ACCESS	ELA
EASEMENT FOR CONSTR OF SLOPES		LIMIT OF ACCESS	
EASEMENT FOR CONSTR OF DRIVES		R/W AND LIMIT OF ACCESS	
		HISTORICAL BOUNDARY	

A&R Engineering, Inc.
2160 Kingston Court, Suite O
Marietta, GA 30067
Tel: (770) 690-9255 Fax: (770) 690-9210
www.arengineering.com

SCALE IN FEET
0 50 100 200

REVISION DATES		
7/10/09		

STATE OF GEORGIA
DEPARTMENT OF TRANSPORTATION
OFFICE OF TRAFFIC OPERATIONS

ITS PLAN

PROJECT - CSNHS-0008-00(274)
COUNTY - HENRY
DATE - 2/28/08

DRAWING No. 28-05

3/1/2007 GPLN