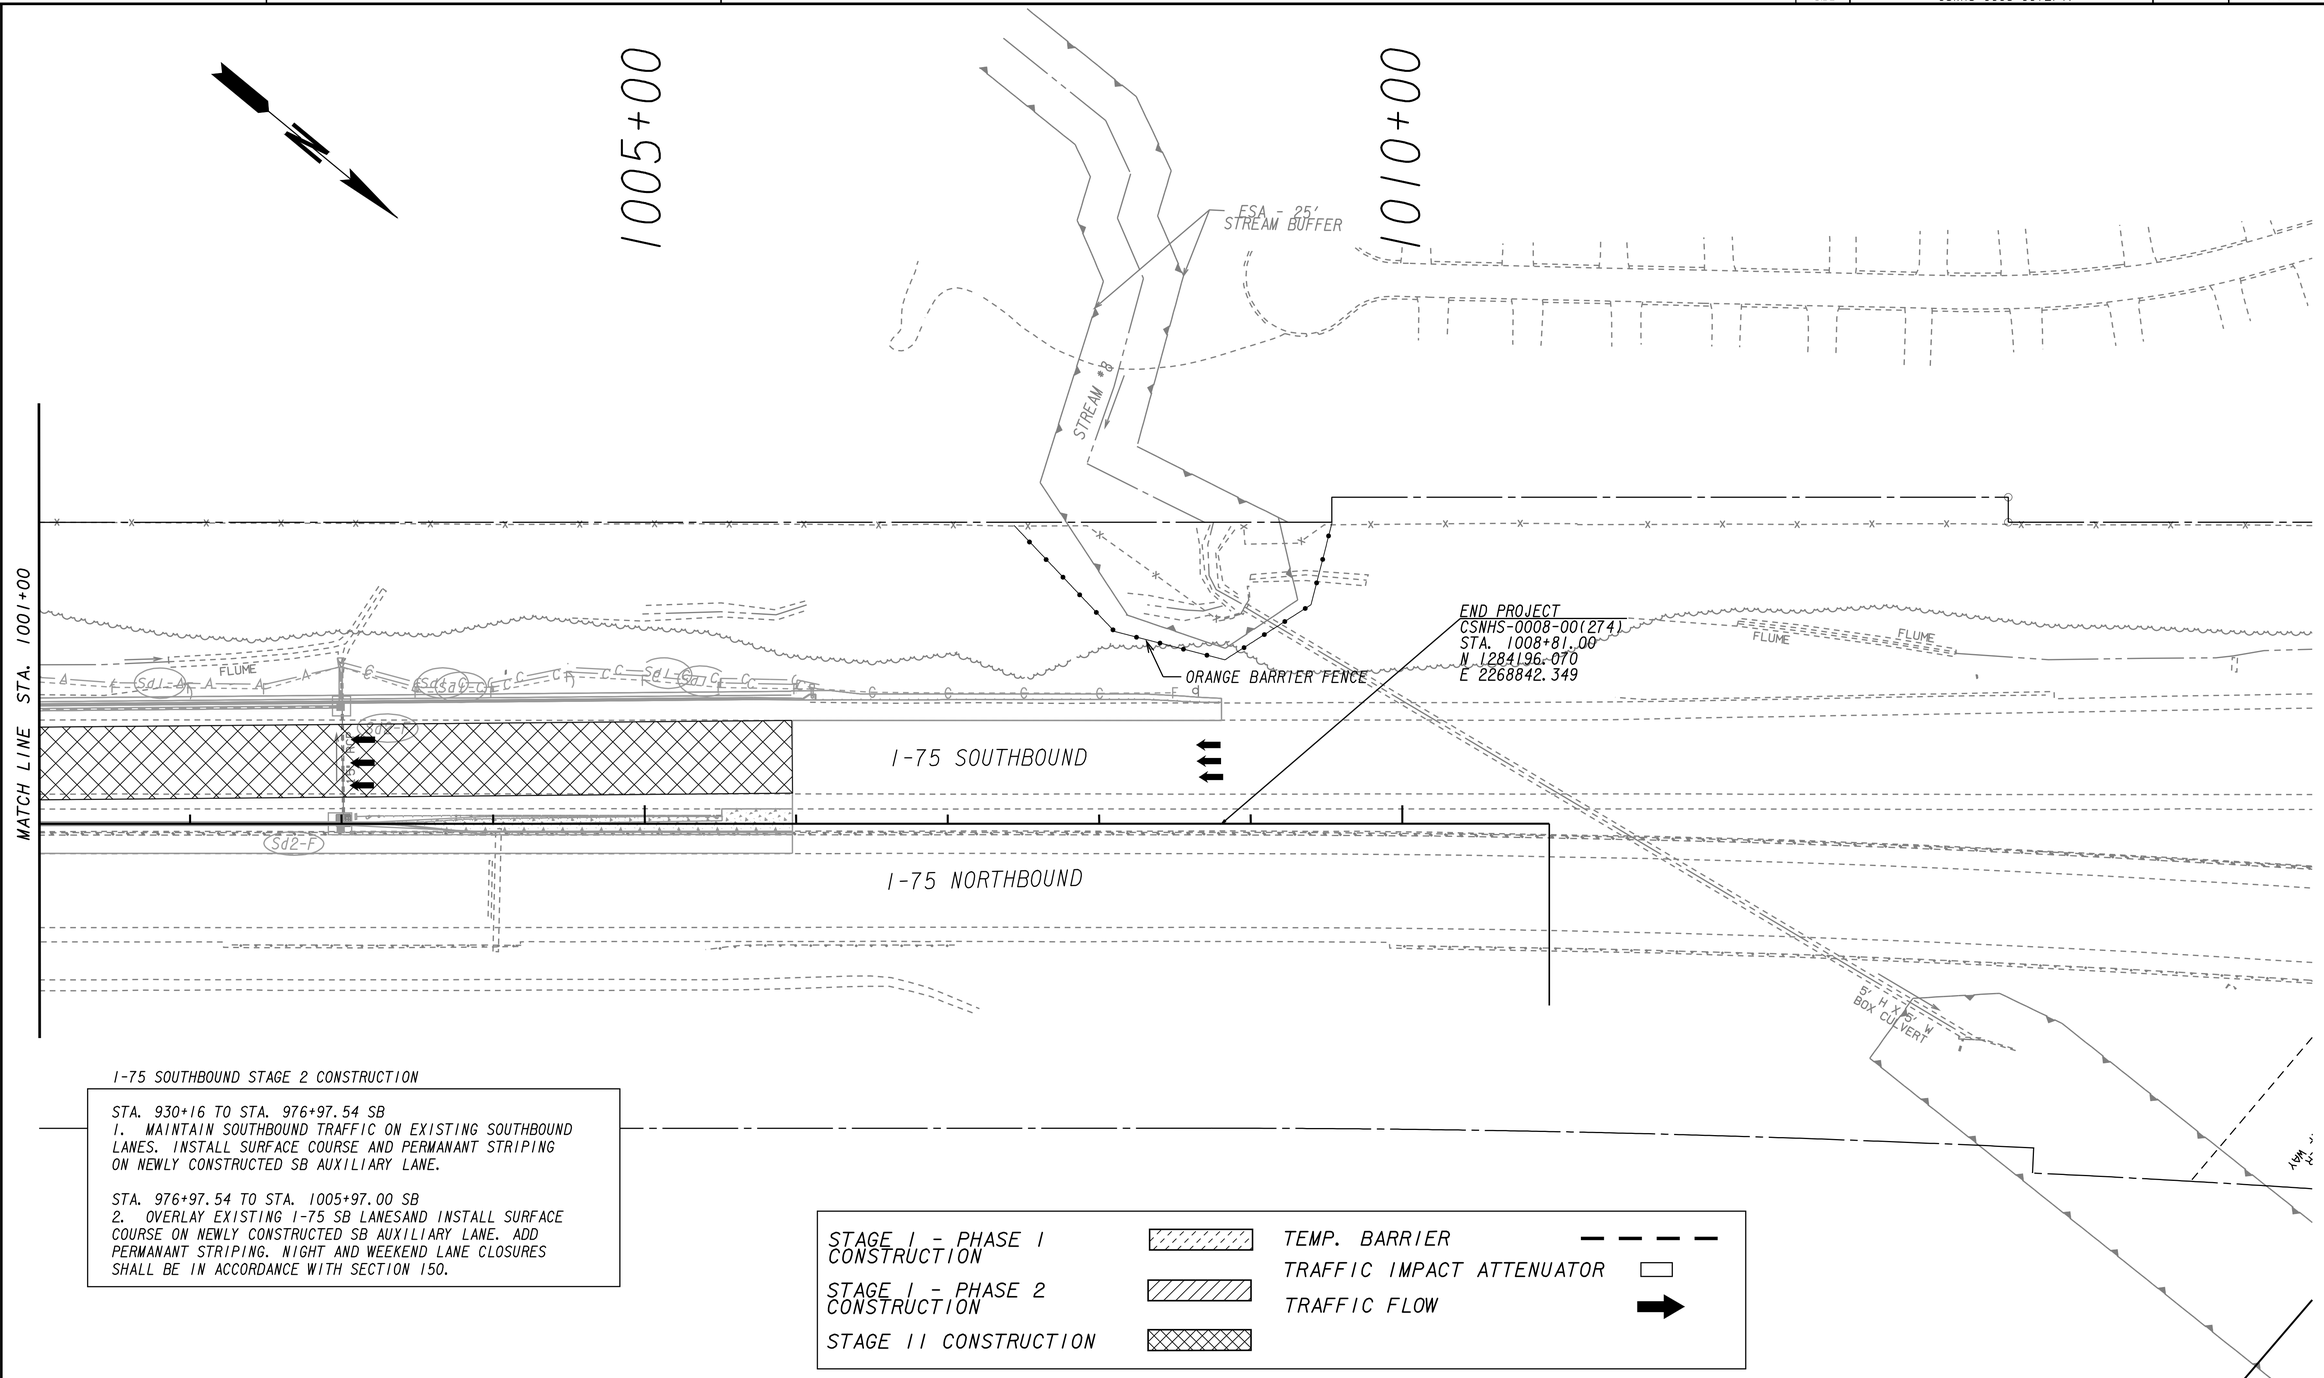

I-75 SOUTHBOUND STAGE 2 CONSTRUCTION

STA. 930+16 TO STA. 976+97.54 SB
1. MAINTAIN SOUTHBOUND TRAFFIC ON EXISTING SOUTHBOUND LANES. INSTALL SURFACE COURSE AND PERMANANT STRIPING ON NEWLY CONSTRUCTED SB AUXILIARY LANE.

STA. 976+97.54 TO STA. 1005+97.00 SB
2. OVERLAY EXISTING I-75 SB LANESAND INSTALL SURFACE COURSE ON NEWLY CONSTRUCTED SB AUXILIARY LANE. ADD PERMANANT STRIPING. NIGHT AND WEEKEND LANE CLOSURES SHALL BE IN ACCORDANCE WITH SECTION 150.

STAGE I - PHASE 1 CONSTRUCTION
STAGE I - PHASE 2 CONSTRUCTION
STAGE II CONSTRUCTION
TEMP. BARRIER
TRAFFIC IMPACT ATTENUATOR
TRAFFIC FLOW

REQUIRED R/W LINE
CONSTRUCTION LIMITS
EASEMENT FOR CONSTR & MAINTENANCE OF SLOPES
EASEMENT FOR CONSTR OF SLOPES
EASEMENT FOR CONSTR OF DRIVES

PROPERTY AND EXISTING R/W LINE
BEGIN LIMIT OF ACCESS.....BLA
END LIMIT OF ACCESS.....ELA
LIMIT OF ACCESS
R/W AND LIMIT OF ACCESS
HISTORICAL BOUNDARY

THE LPA GROUP
TRANSPORTATION CONSULTANTS
3595 ENGINEERING DRIVE
NORCROSS, GEORGIA 30092
(770) 263-9118

SCALE IN FEET
0 50 100 200

REVISION DATES

STATE OF GEORGIA
DEPARTMENT OF TRANSPORTATION
OFFICE: URBAN DESIGN

BMP LOCATION DETAILS

STAGE 2

DRAWING No. 54-18

3/1/2007 GPLN