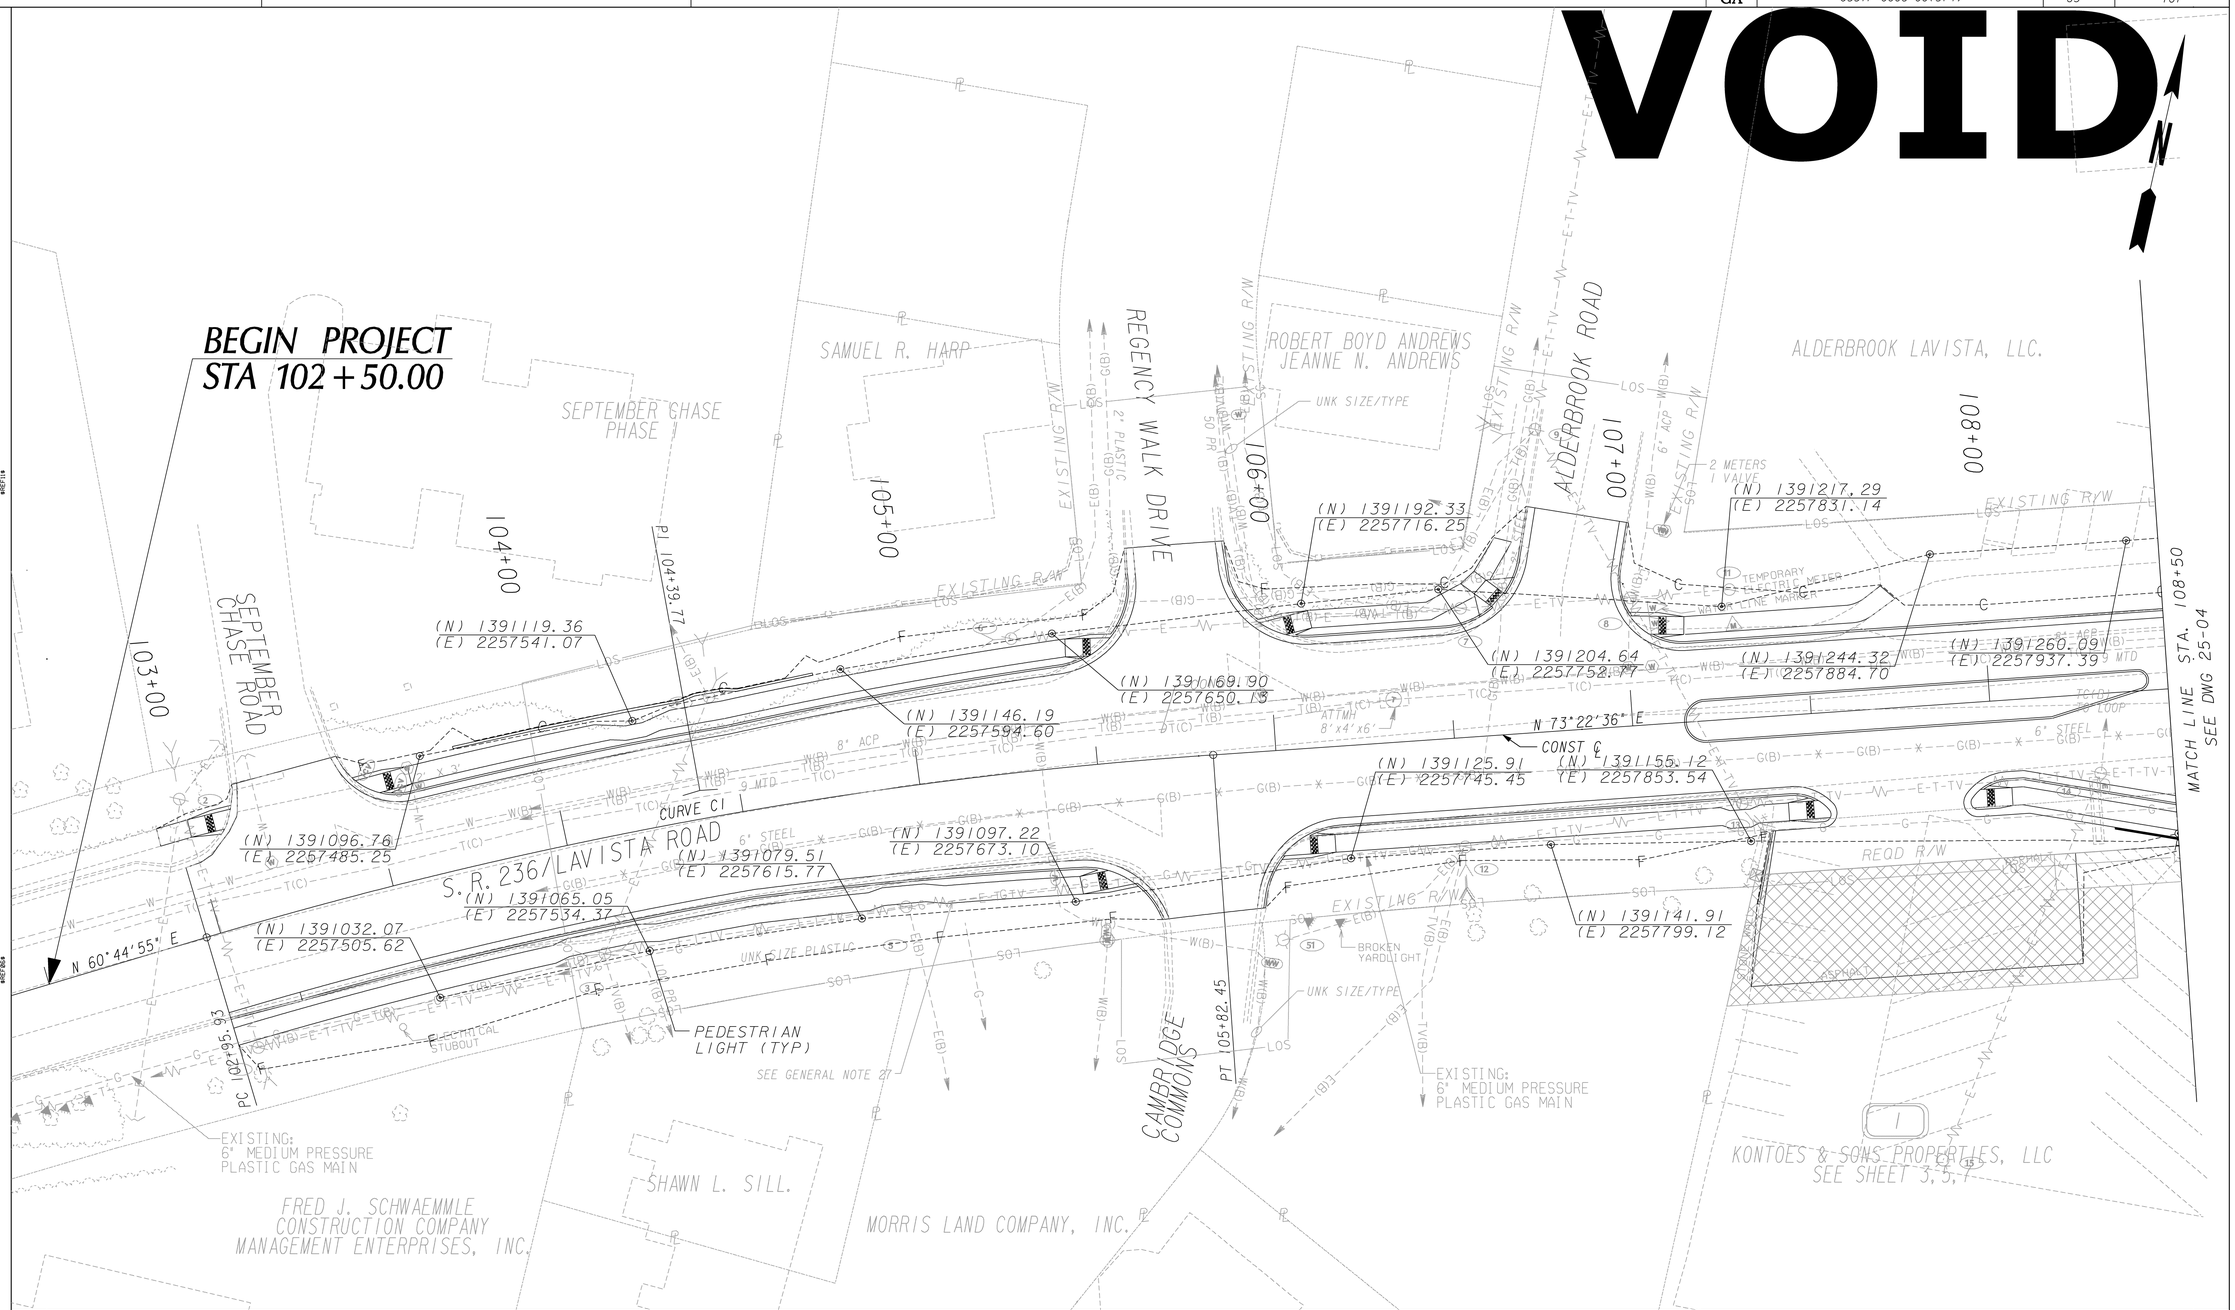

PROPERTY AND EXISTING R/W LINE	BEGIN LIMIT OF ACCESS.....BLA	
REQUIRED R/W LINE	END LIMIT OF ACCESS.....ELA	
CONSTRUCTION LIMITS ---C----F---	LIMIT OF ACCESS	
EASEMENT FOR CONSTR & MAINTENANCE OF SLOPES	R/W AND LIMIT OF ACCESS	
EASEMENT FOR CONSTR OF SLOPES	EXISTING R/W LINE	
EASEMENT FOR CONSTR OF DRIVES	LIGHT POLE ⊙	

POND
Architects-Engineers-Planners
3500 Parkway Lane
Suite 600 ·
Norcross, Ga. 30092
Phone 678-336-7740
Fax 678-336-7744
Web www.pondco.com

SCALE IN FEET
0 20 40 80

REVISION DATES

STATE OF GEORGIA
DEPARTMENT OF TRANSPORTATION

OFFICE:

LIGHTING PLAN

INTERSECTION IMPROVEMENTS
LAVISTA RD. AT OAK GROVE RD.

DRAWING No. 25-03

3/1/2007 GPLN