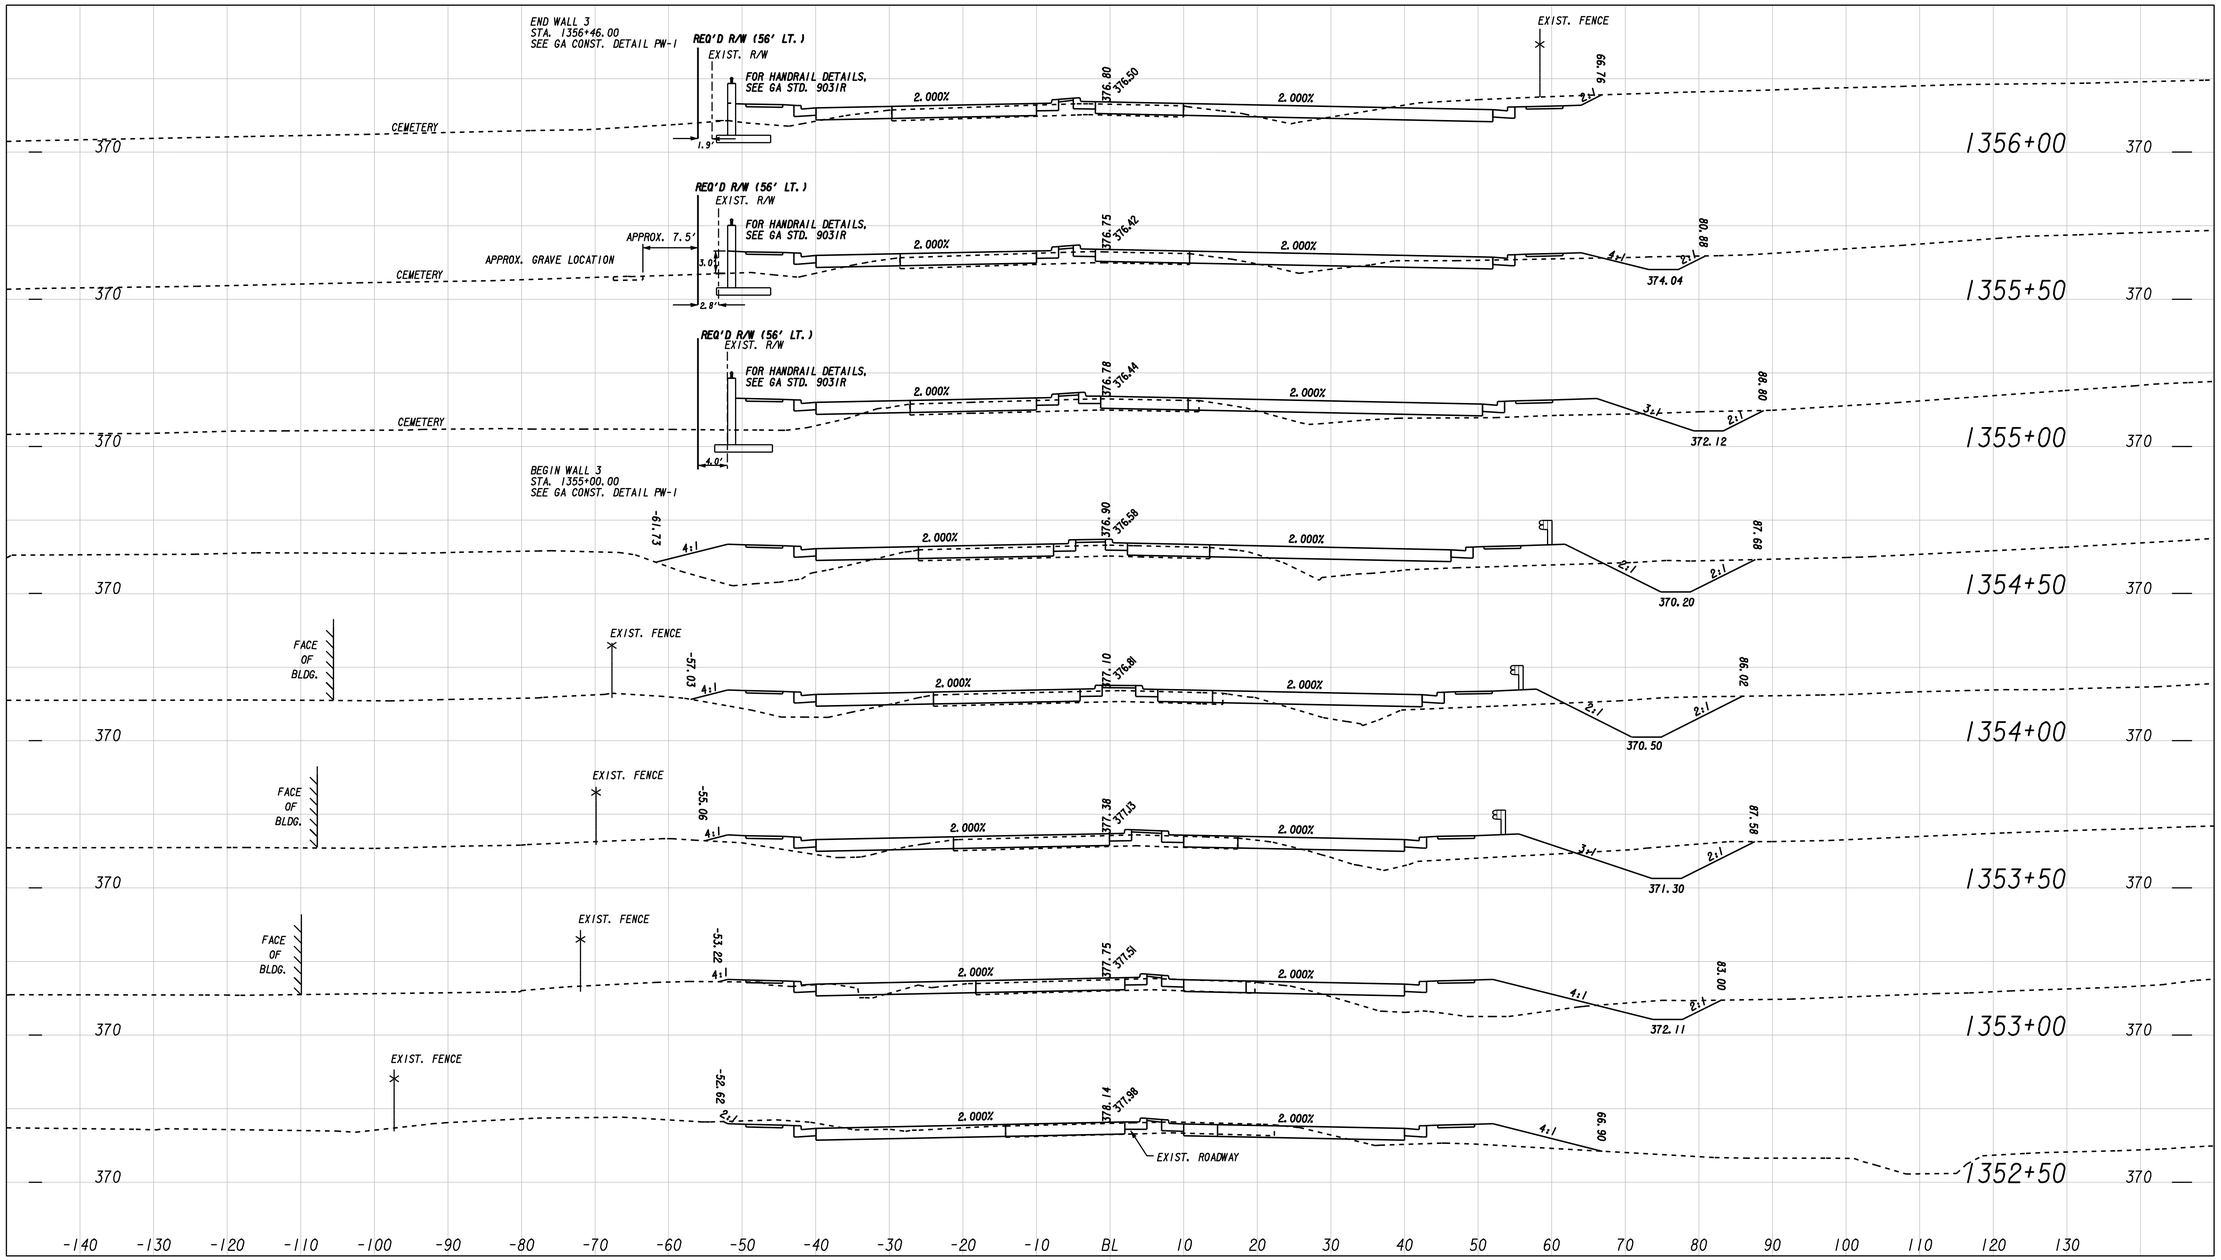

ATKINS

H. 0 10 20 30
V. 0 10 20 30
(SCALE IN FEET)

REVISION DATES		
02/05/15		

STATE OF GEORGIA
DEPARTMENT OF TRANSPORTATION

OFFICE: PROGRAM DELIVERY

EARTHWORK CROSS SECTIONS

SR 96 MAINLINE

DRAWING No. 23-048

USE ON CONSTRUCTION