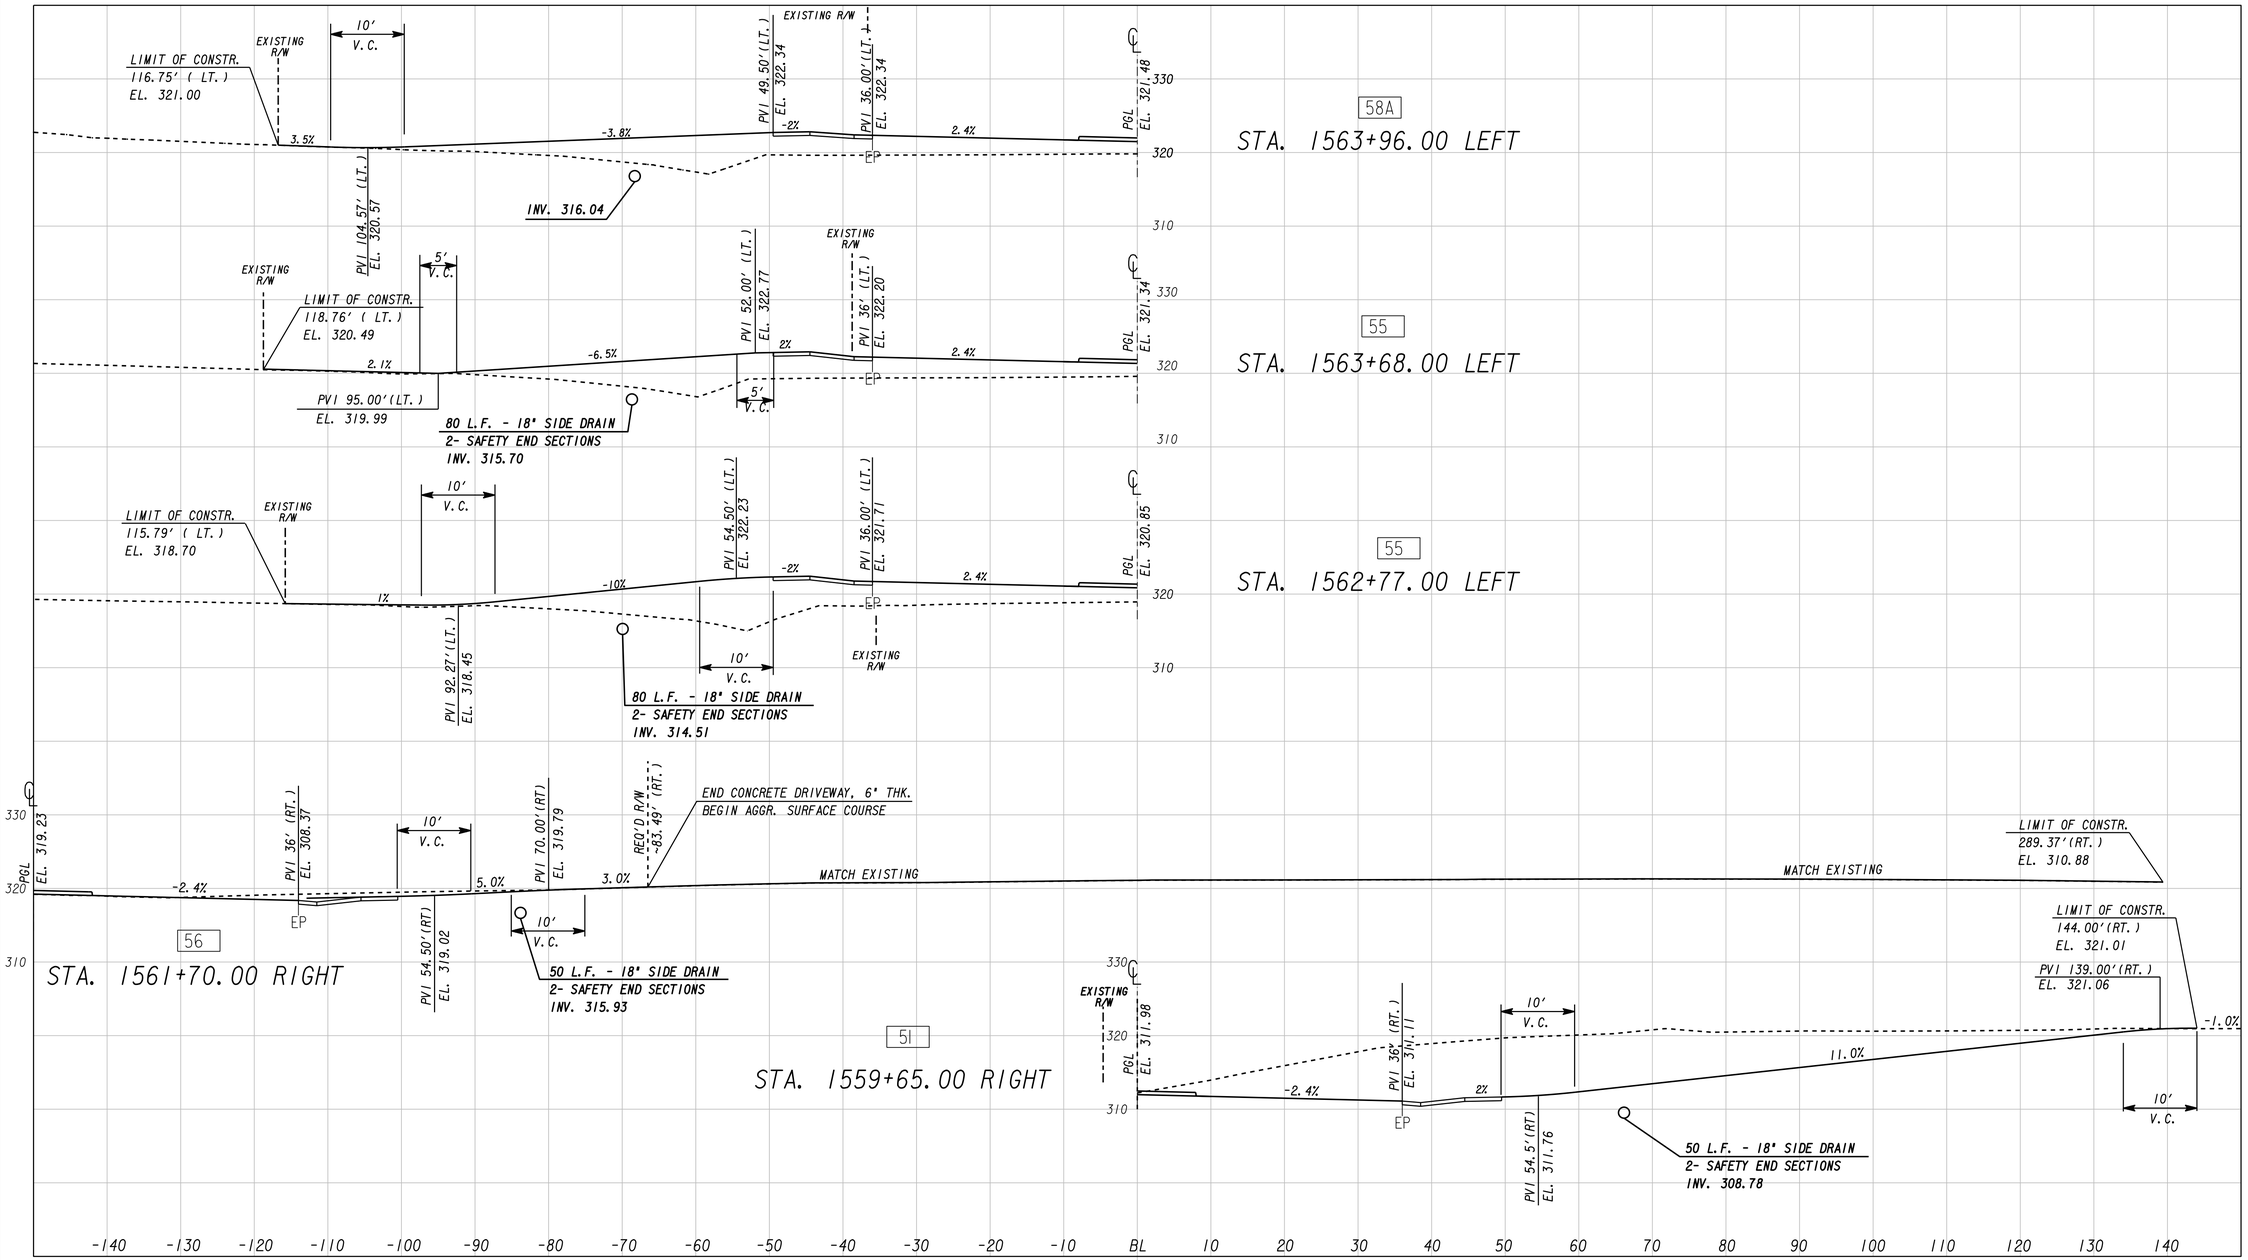


ATKINS

H. 0 10 20 30
V. 0 10 20 30
(SCALE IN FEET )

| REVISION DATES | | |
|---|---|---|
| | | |

STATE OF GEORGIA
DEPARTMENT OF TRANSPORTATION
OFFICE: PROGRAM DELIVERY

# DRIVEWAY PROFILES

SR 96 WIDENING
MAINLINE DRIVEWAYS

DRAWING No.
17-005