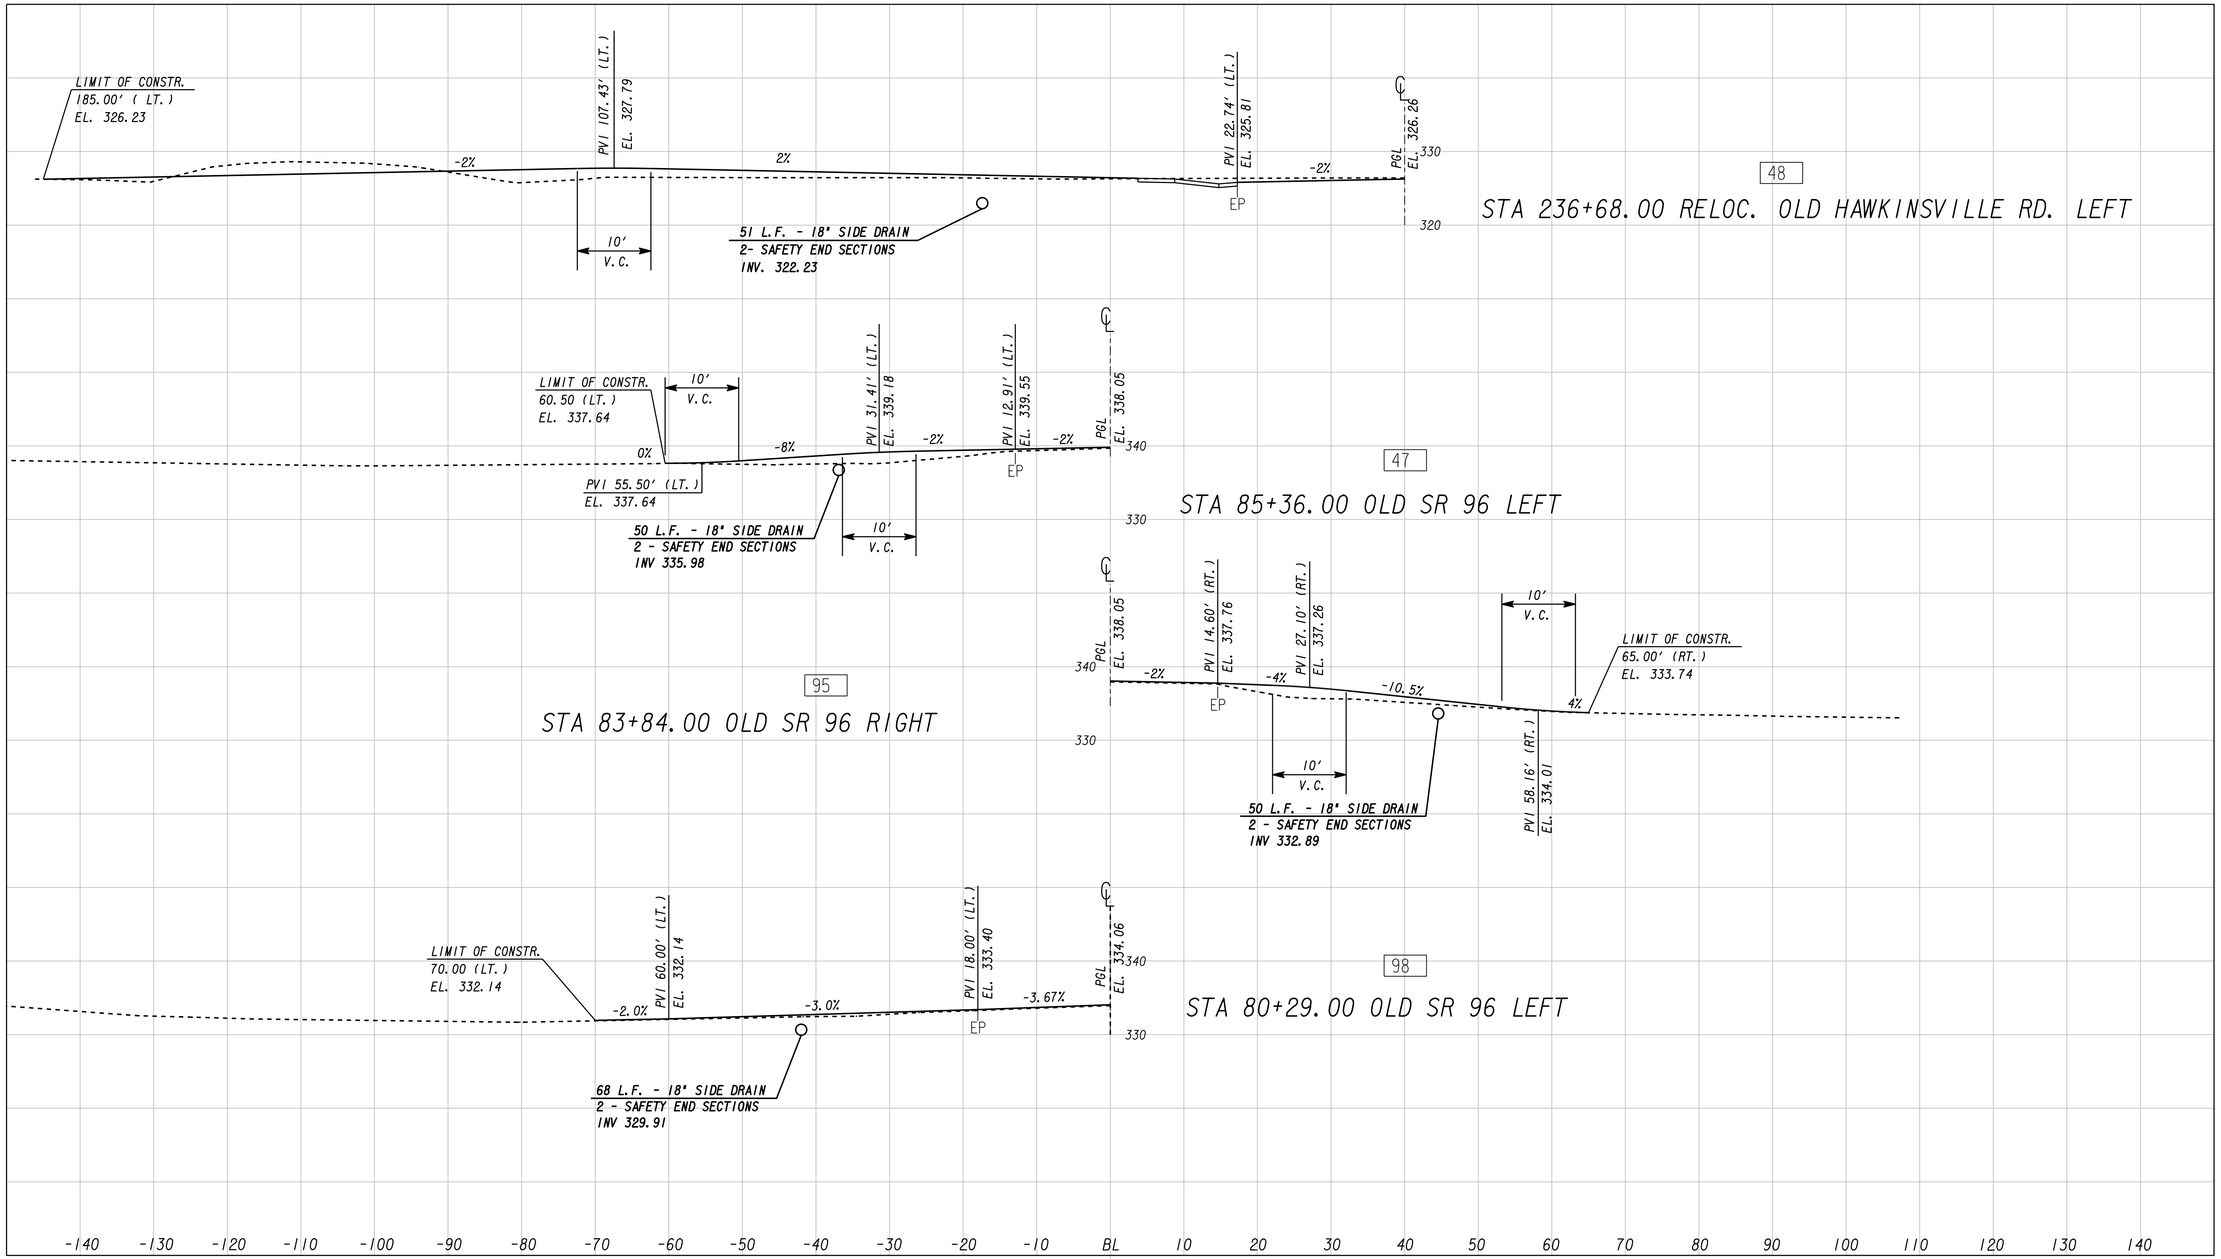

ATKINS

H. 0 10 20 30
V. 0 10 20 30
(SCALE IN FEET)

REVISION DATES

STATE OF GEORGIA
DEPARTMENT OF TRANSPORTATION

OFFICE: PROGRAM DELIVERY

DRIVEWAY PROFILES

SR 96 WIDENING
SIDEROAD DRIVEWAYS

DRAWING No.
17-014

GPLN