12/15/2010 Wed Dec 15 15:10:02 2010	C:\TWP\000\Gdot2007_klp.TBL	J:\DESIGN\0008409\DGN\008409XSOI.dgn	STATE	PROJECT NUMBER	SHEET NO.	TOTAL SHEETS
rethlgpen			GA	CSSTP-0008-00(409)	33	118

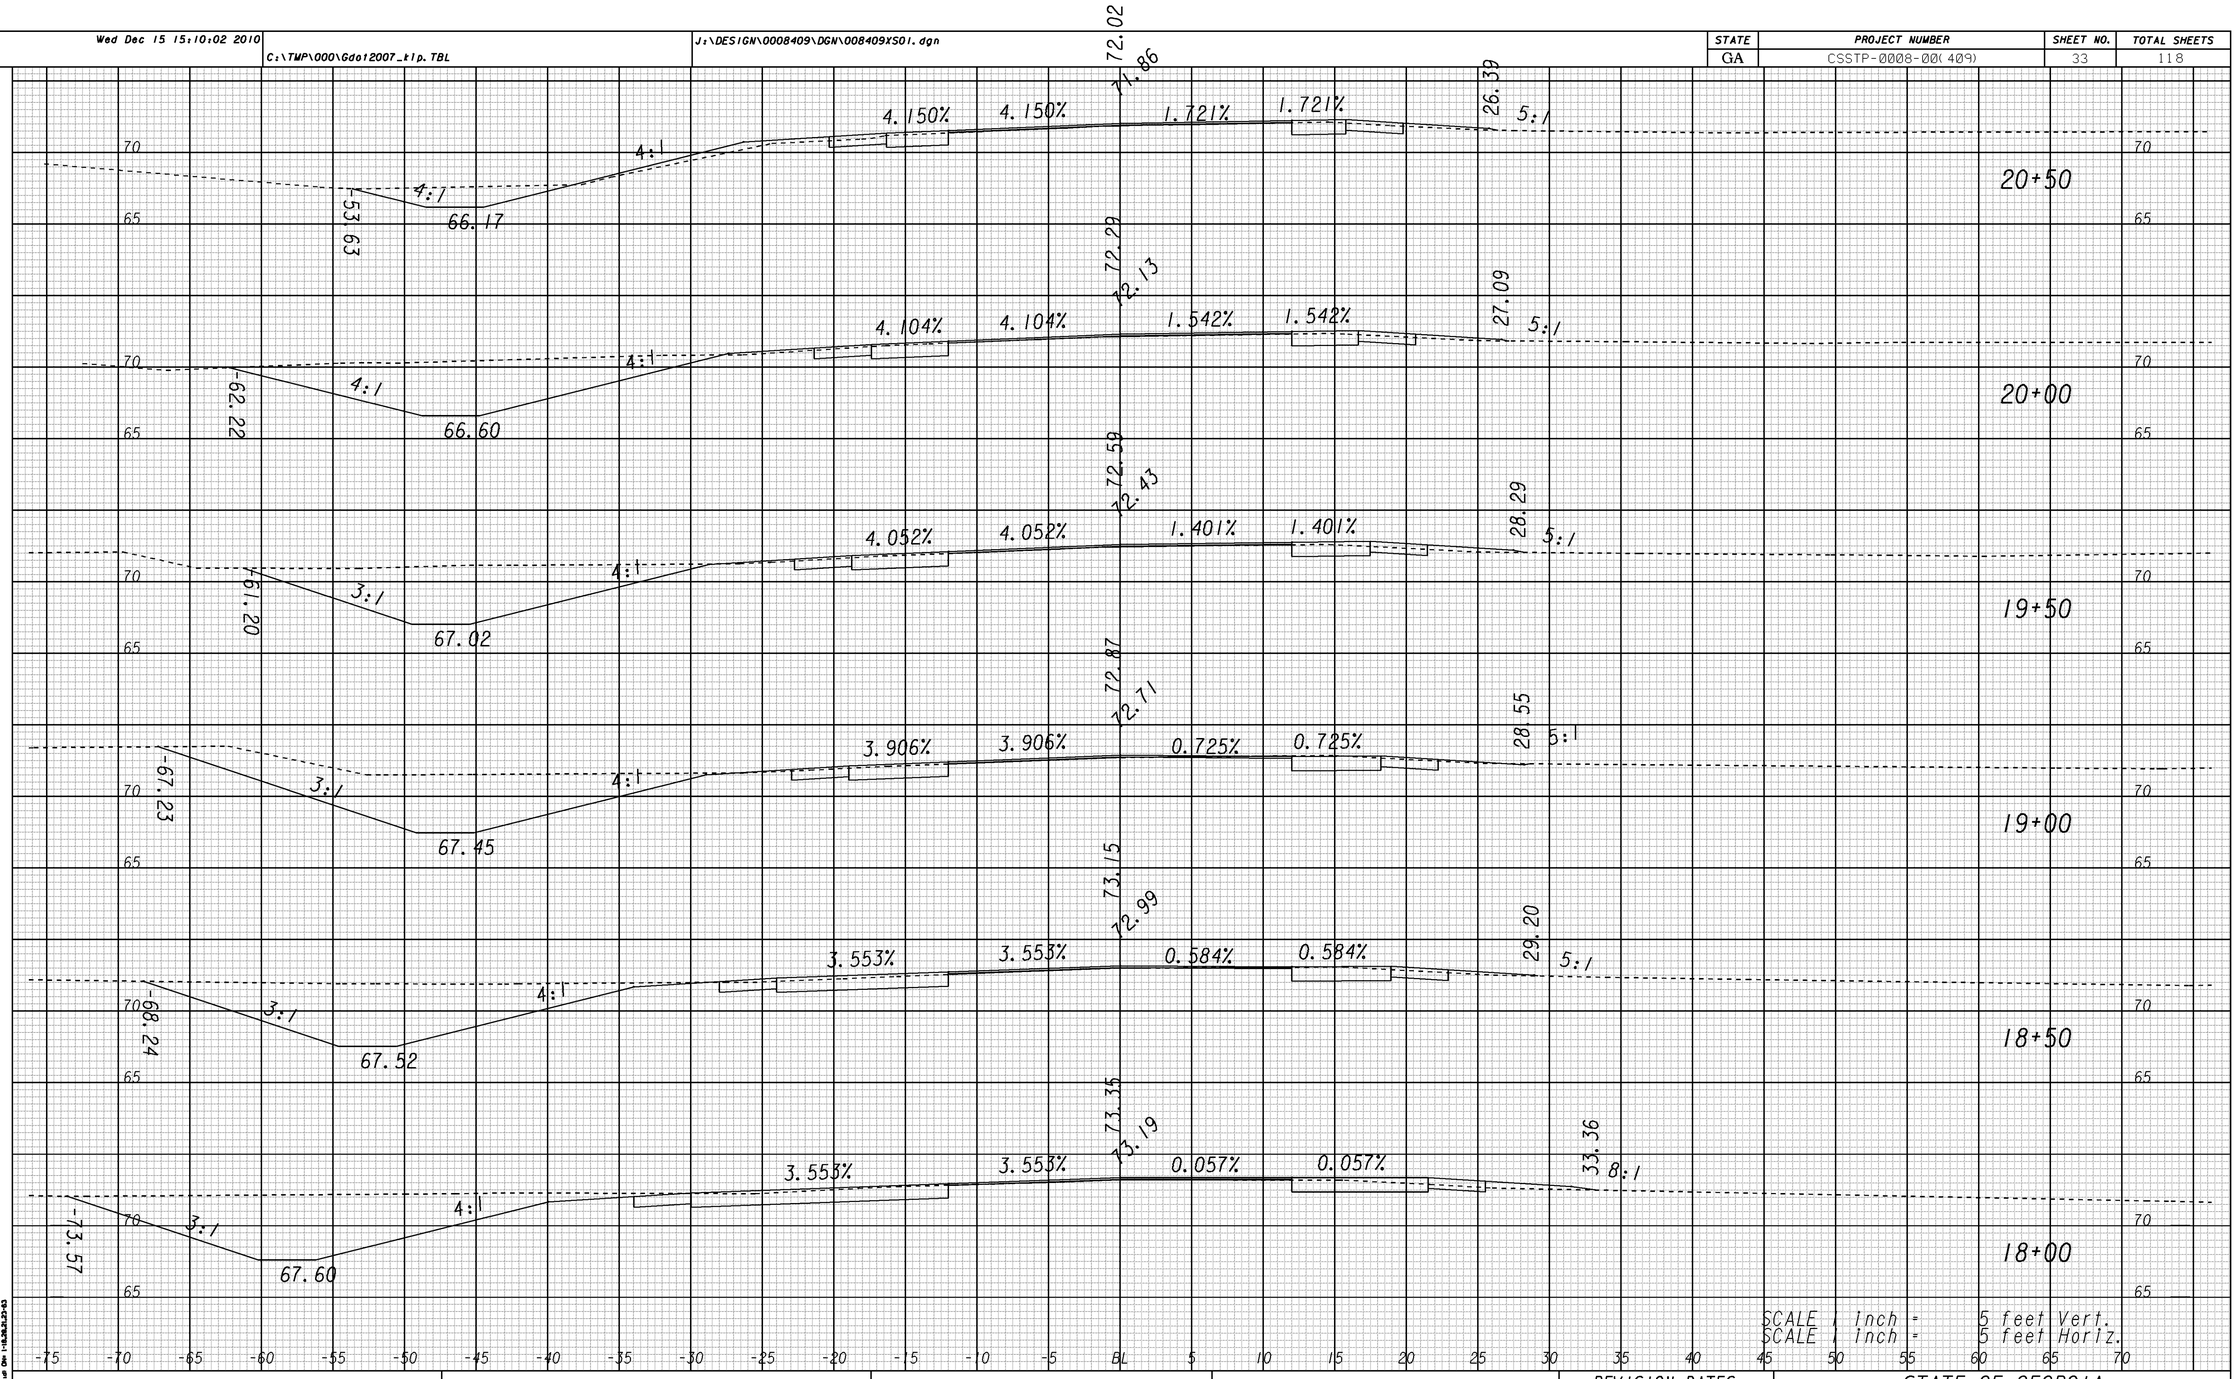

008409

GEORGIA
DEPARTMENT OF TRANSPORTATION

REVISION DATES		

STATE OF GEORGIA
DEPARTMENT OF TRANSPORTATION

OFFICE: D5 ROAD DESIGN

CROSS SECTIONS
US 80 MAINLINE

COUNTY: BRYAN
PROJECT: CSSTP-0008-00(409)

DRAWING No. 23-04

3/1/2007 SUXSEW