STATE	PROJECT NUMBER	SHEET NO.	TOTAL SHEETS
GA.	CSNHS-0008-00 (415)	7	93

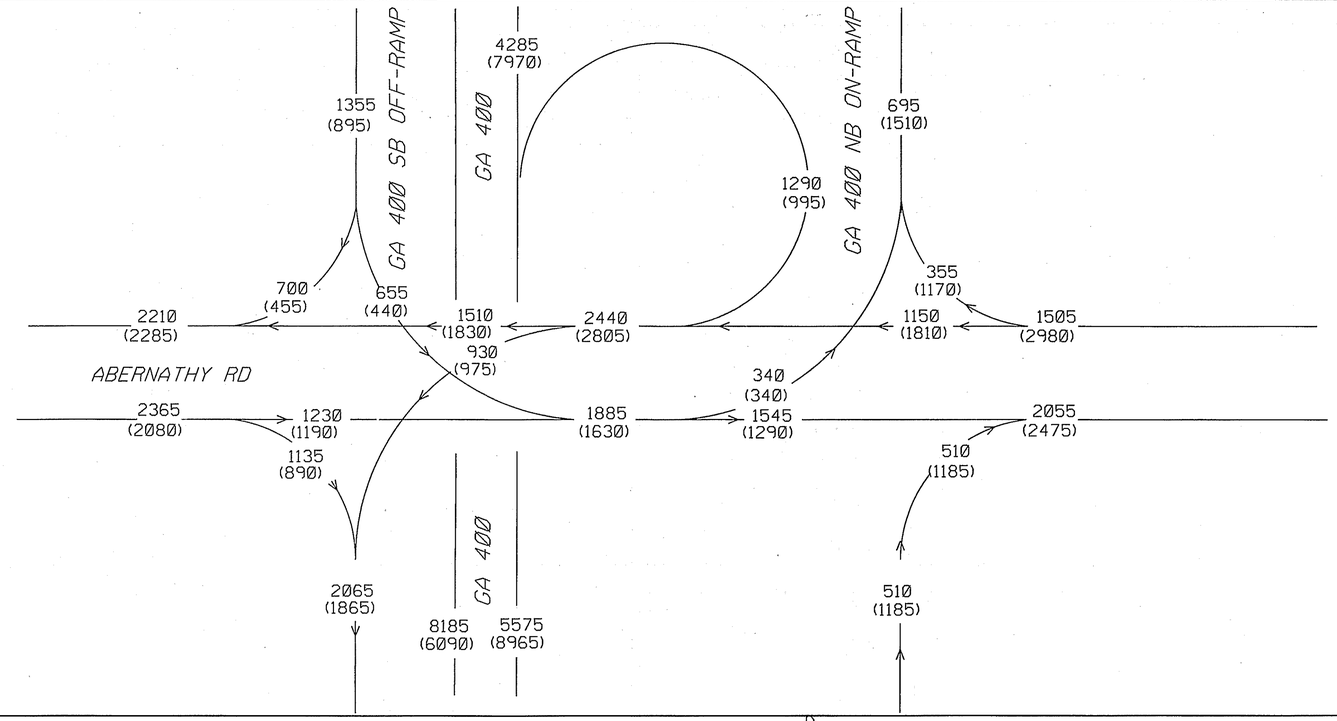

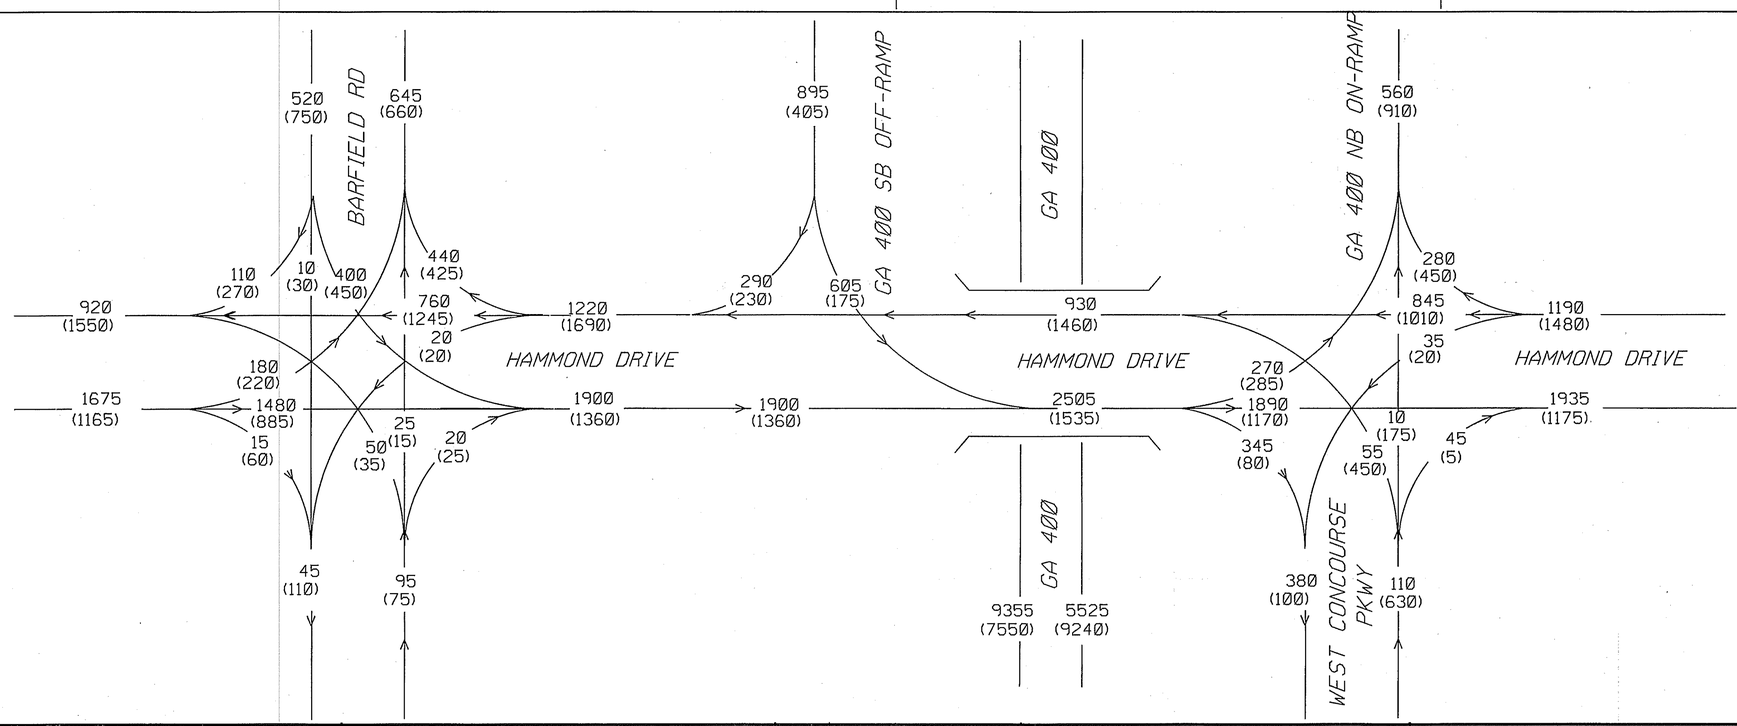

00 AM PK HOUR
(00) PM PK HOUR

REVISIONS

Moreland Altobelli Associates, Inc.
2211 Beaver Ruin Road
Suite 190
Norcross, Georgia 30071
Telephone (770) 263-5945

HAMMOND DR INTERCHANGE AT GA 400

YEAR 2012 BUILD PEAK HOUR TRAFFIC

CSNHS-0008-00 (415) P.I. NO. 0008415 (FULTON)

DRAWING NO.
10-01