COUNTY	PROJECT NUMBER	SHEET NO.	TOTAL SHEETS
FULTON	CSNHS-0008-00(232)	40	93

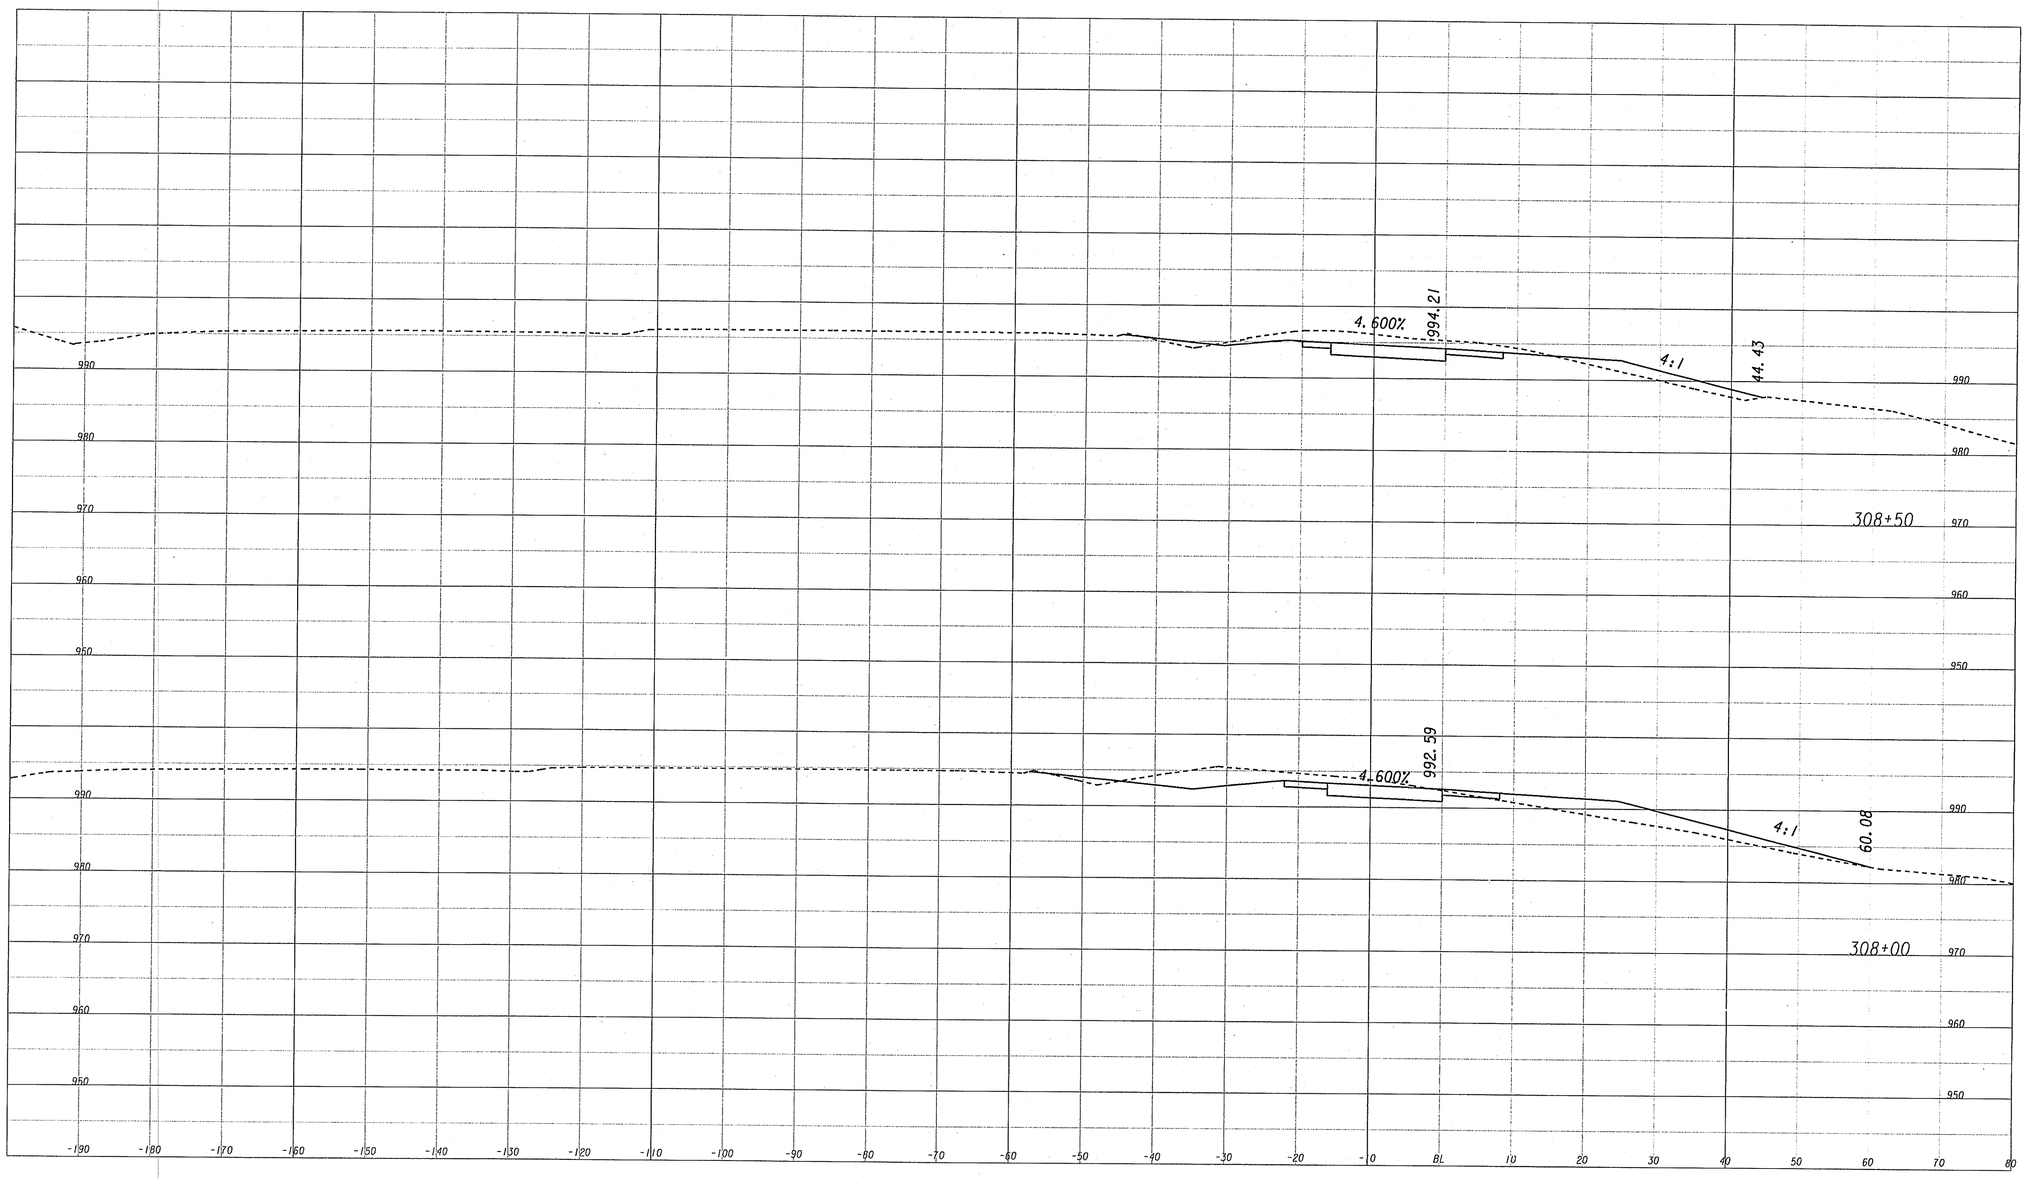

SCALE: 1"=10' HORIZONTAL
1"=10' VERTICAL

REVISION DATES

STATE OF GEORGIA
DEPARTMENT OF TRANSPORTATION
OFFICE: URBAN DESIGN

EARTHWORK CROSS SECTIONS

NR 2

SR 400/HAMMOND DRIVE
INTERCHANGE

DRAWING NO. 23-19

GPLN