5/5/2008 $(USER)	12:35:28 PM	PRF 001757.pll	g:\tra\63747-hammond\rdy\0008415xs04.dgn	COUNTY	PROJECT NUMBER	SHEET NO.	TOTAL SHEETS
				FULTON	CSNHS-0008-00(232)	43	93

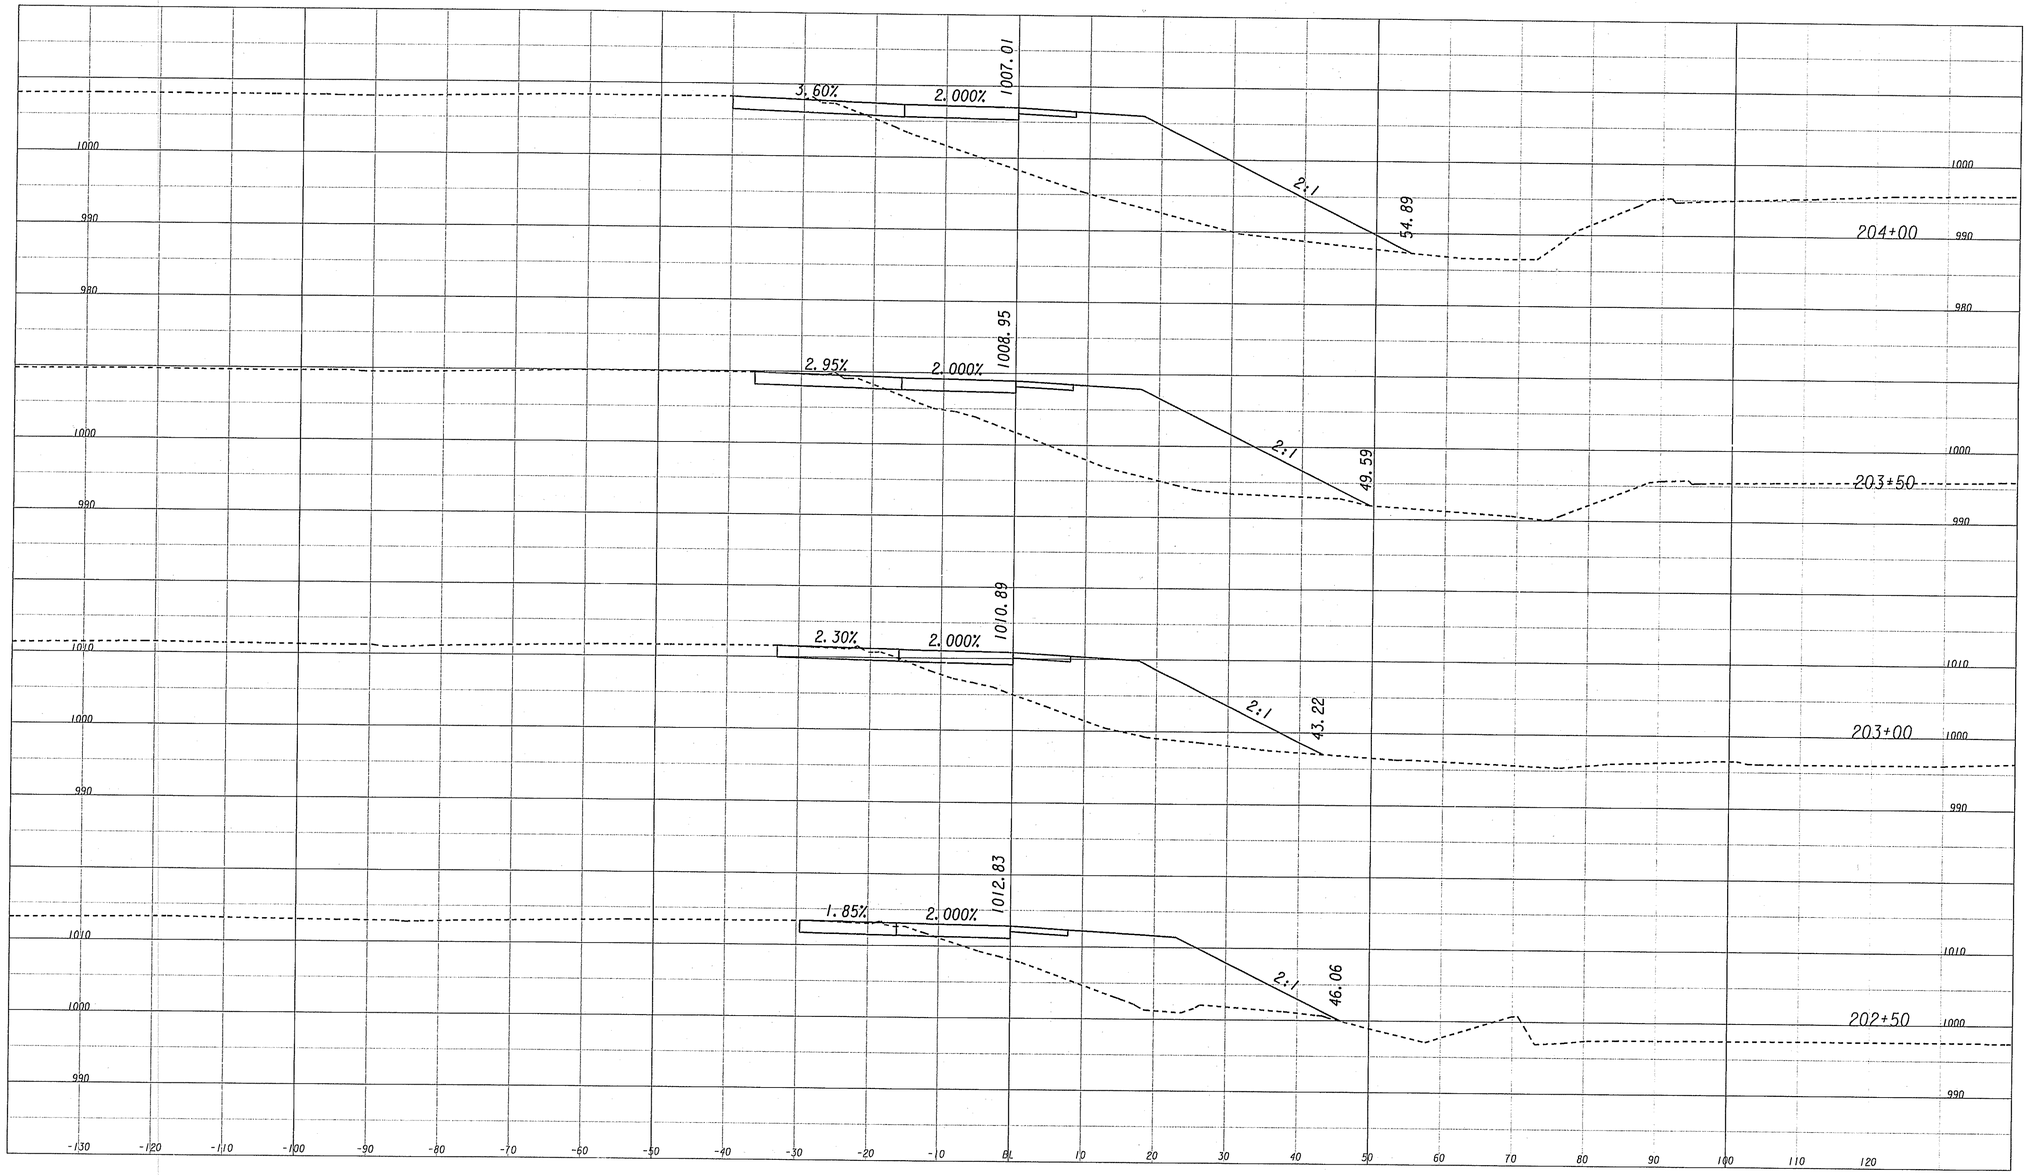

SCALE: 1"=10' HORIZONTAL
1"=10' VERTICAL

REVISION DATES

STATE OF GEORGIA
DEPARTMENT OF TRANSPORTATION
OFFICE: URBAN DESIGN

EARTHWORK CROSS SECTIONS
SR 1
SR 400/HAMMOND DRIVE
INTERCHANGE

DRAWING No.
23-22