STATE	PROJECT NUMBER	SHEET NO.	TOTAL SHEETS
GA	CSNHS-0008-00(415)	60	472

RELEASED FOR CONSTRUCTION 11/04/09

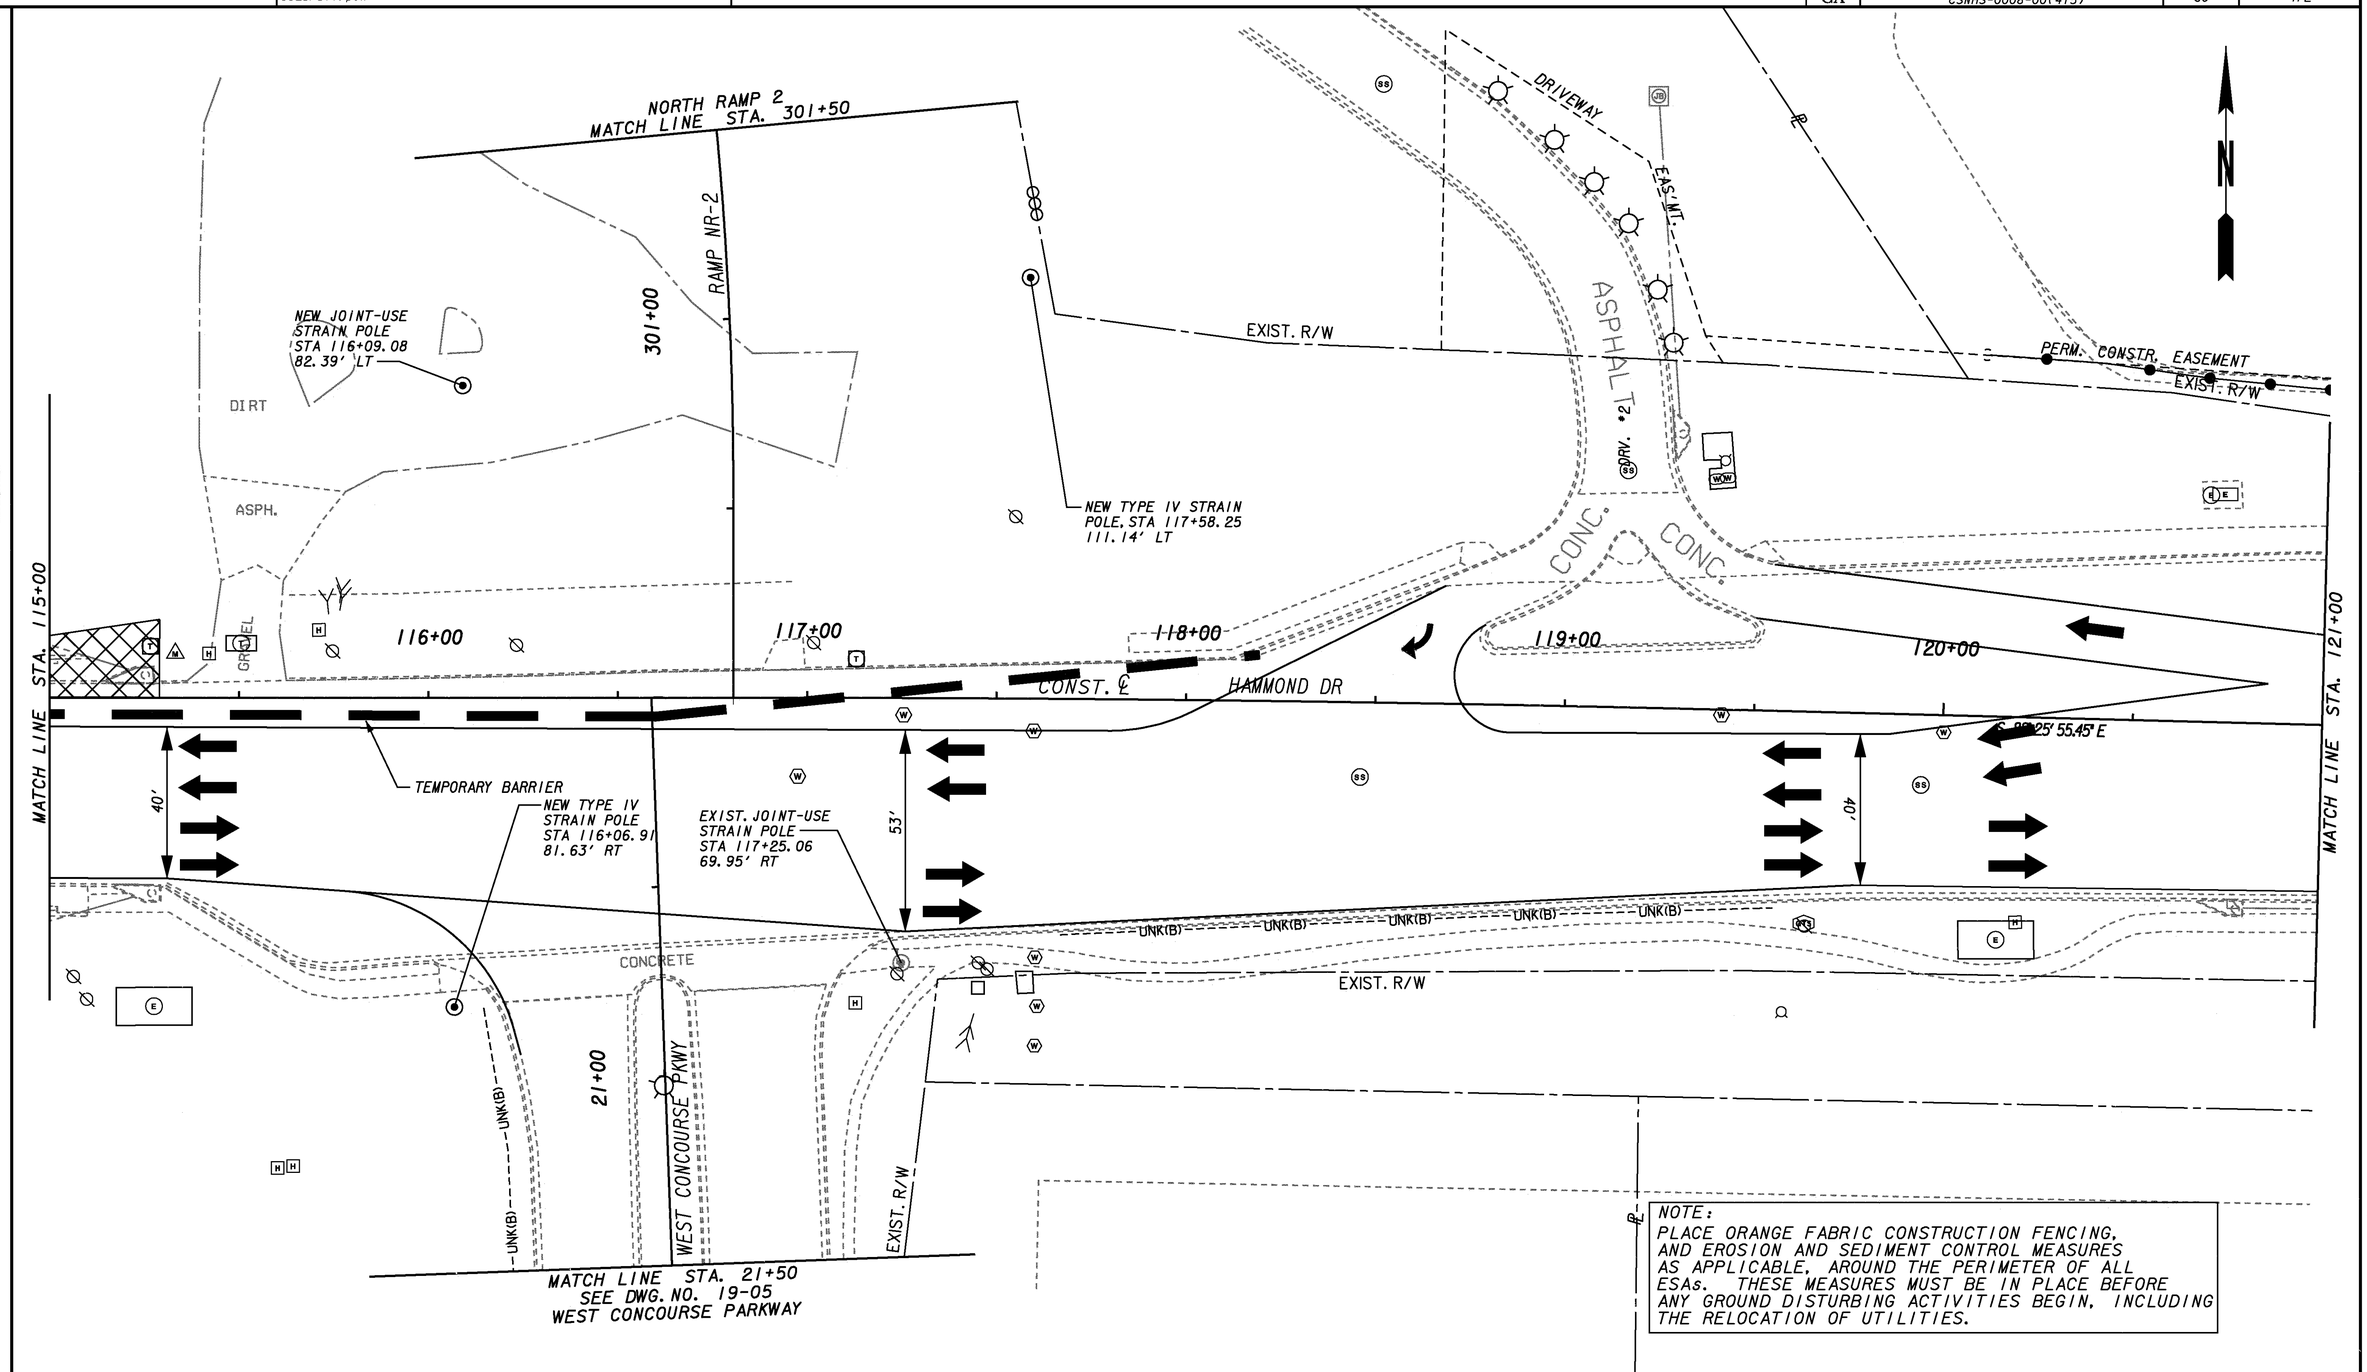

NOTE:
PLACE ORANGE FABRIC CONSTRUCTION FENCING, AND EROSION AND SEDIMENT CONTROL MEASURES AS APPLICABLE, AROUND THE PERIMETER OF ALL ESAs. THESE MEASURES MUST BE IN PLACE BEFORE ANY GROUND DISTURBING ACTIVITIES BEGIN, INCLUDING THE RELOCATION OF UTILITIES.

CONSTRUCTION STAGING

CURRENT STAGE CONSTRUCTION
TRAFFIC FLOW ARROW
TEMPORARY BARRIER
TEMPORARY PAVEMENT

THE LPA GROUP
TRANSPORTATION CONSULTANTS
3595 ENGINEERING DRIVE
NORCROSS, GEORGIA 30092
(770) 263-9118

SCALE IN FEET
0 20 40 80

REVISION DATES

STATE OF GEORGIA
DEPARTMENT OF TRANSPORTATION
OFFICE: INNOVATIVE PROGRAM DELIVERY

CONSTRUCTION STAGING PLAN

HAMMOND DRIVE STAGE 1
STA. 115+00 TO STA. 121+00

DRAWING No. 19-03

1/5/2009 GPLN