STATE	PROJECT NUMBER	SHEET NO.	TOTAL SHEETS
GA	CSNHS-0008-00(415)	63	472

RELEASED FOR CONSTRUCTION 11/04/09

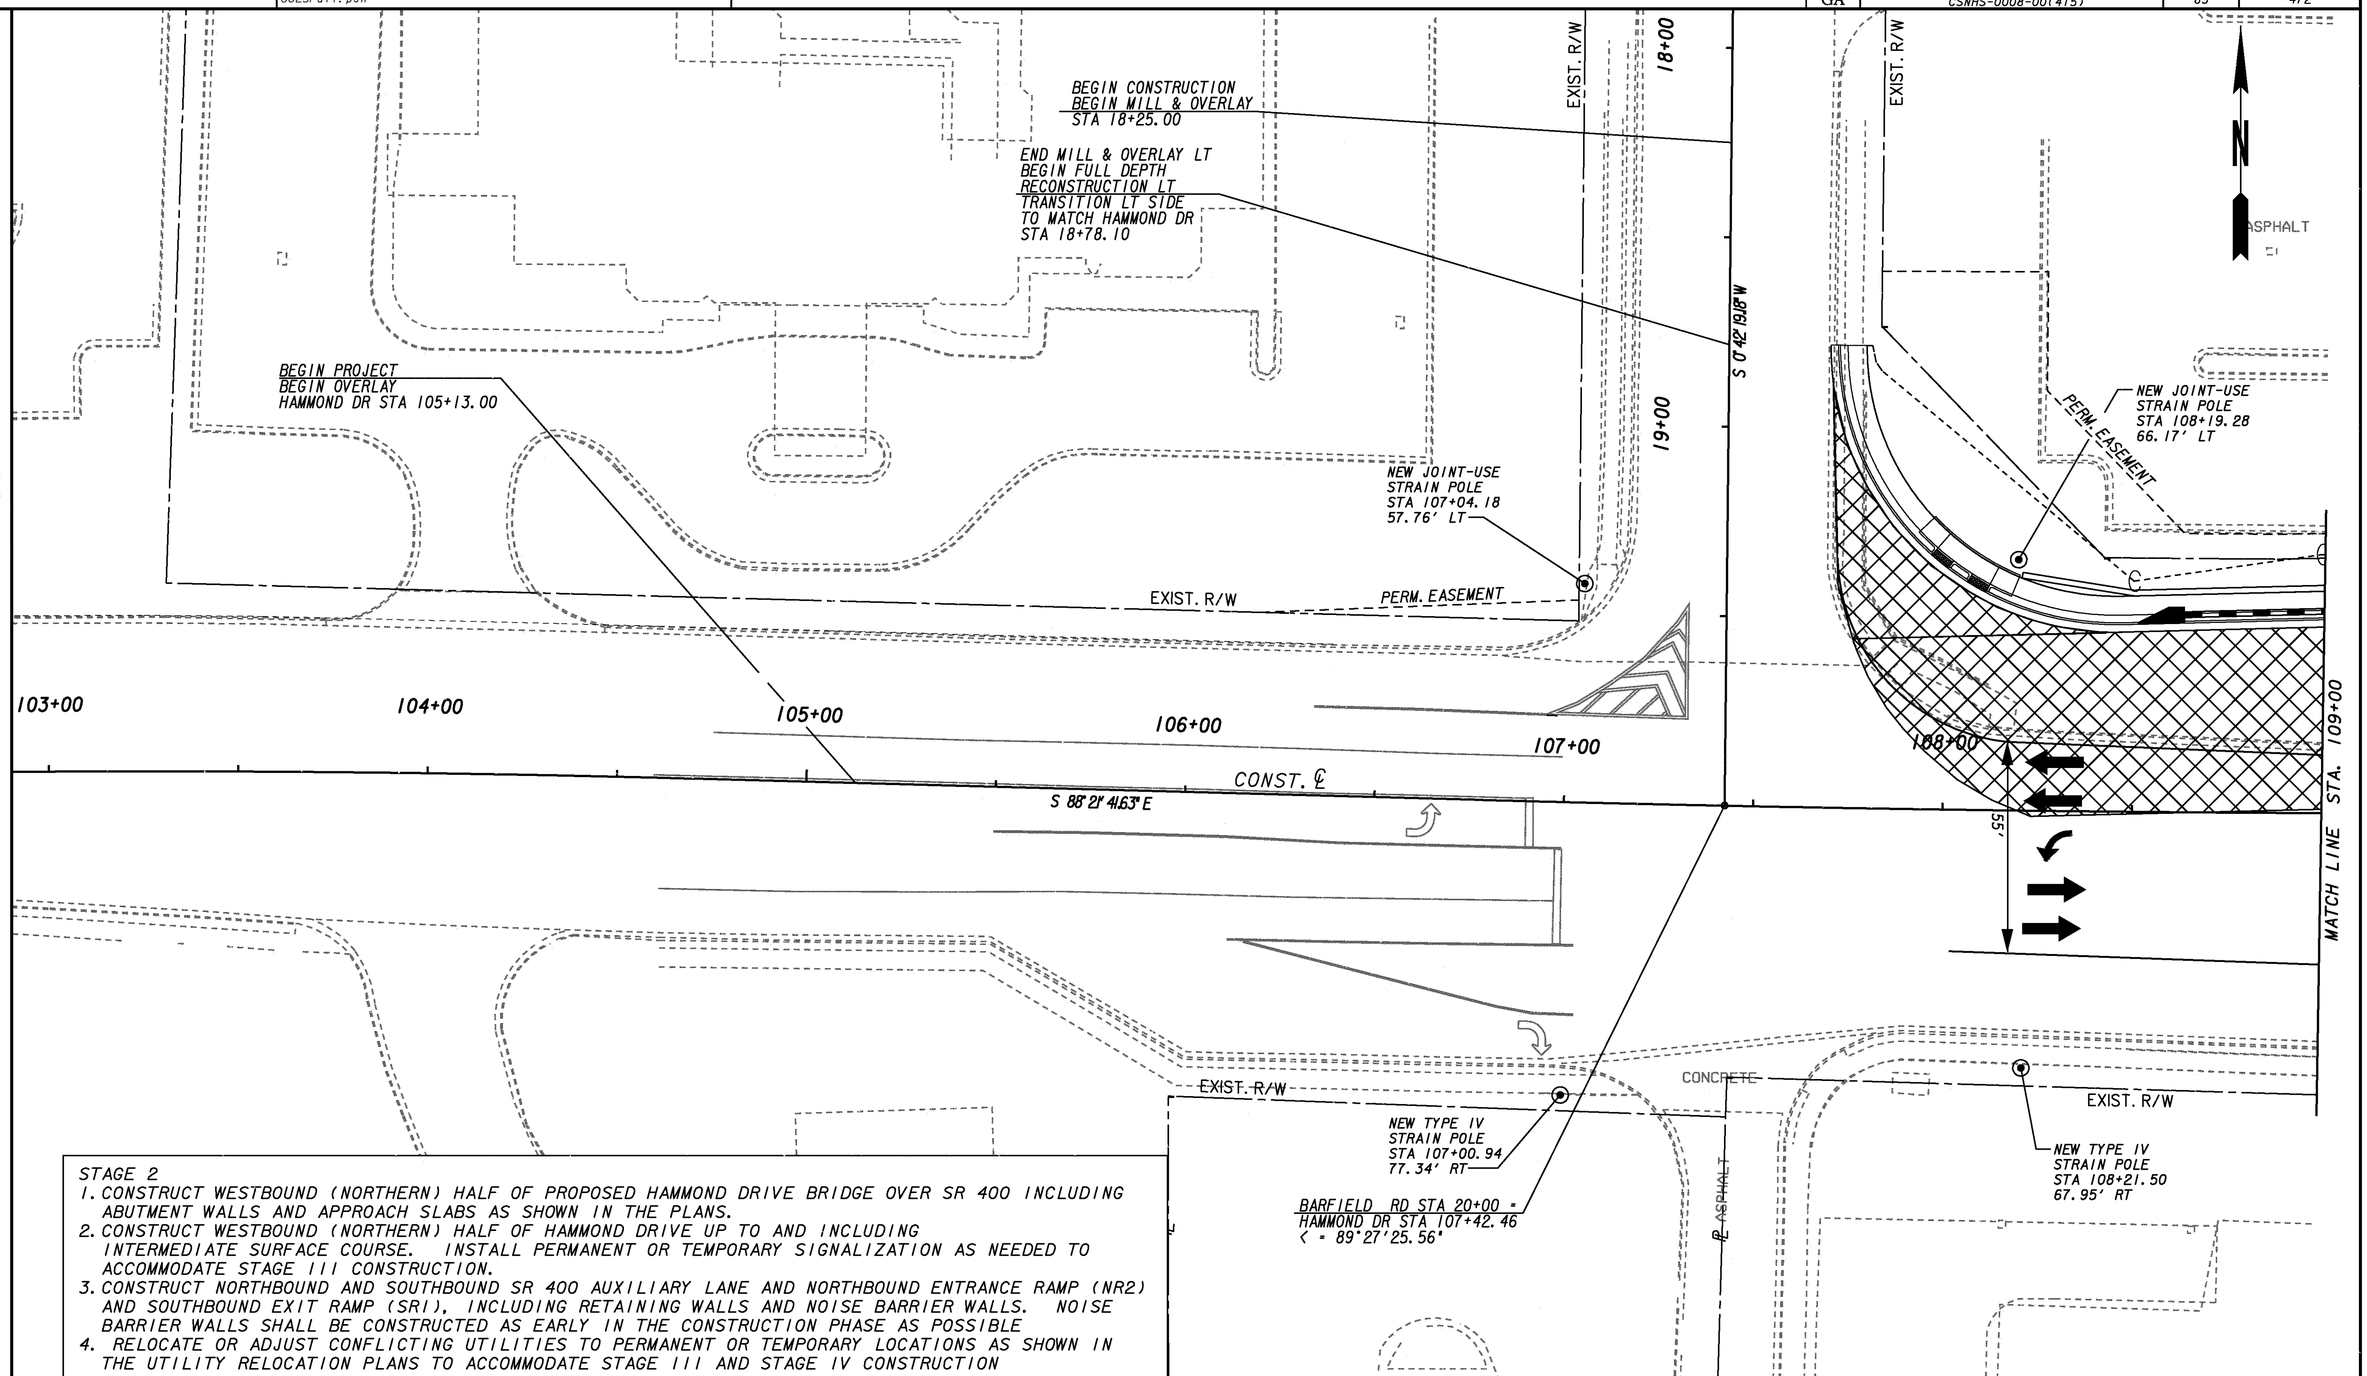

STAGE 2
1. CONSTRUCT WESTBOUND (NORTHERN) HALF OF PROPOSED HAMMOND DRIVE BRIDGE OVER SR 400 INCLUDING ABUTMENT WALLS AND APPROACH SLABS AS SHOWN IN THE PLANS.
2. CONSTRUCT WESTBOUND (NORTHERN) HALF OF HAMMOND DRIVE UP TO AND INCLUDING INTERMEDIATE SURFACE COURSE. INSTALL PERMANENT OR TEMPORARY SIGNALIZATION AS NEEDED TO ACCOMMODATE STAGE III CONSTRUCTION.
3. CONSTRUCT NORTHBOUND AND SOUTHBOUND SR 400 AUXILIARY LANE AND NORTHBOUND ENTRANCE RAMP (NR2) AND SOUTHBOUND EXIT RAMP (SR1), INCLUDING RETAINING WALLS AND NOISE BARRIER WALLS. NOISE BARRIER WALLS SHALL BE CONSTRUCTED AS EARLY IN THE CONSTRUCTION PHASE AS POSSIBLE
4. RELOCATE OR ADJUST CONFLICTING UTILITIES TO PERMANENT OR TEMPORARY LOCATIONS AS SHOWN IN THE UTILITY RELOCATION PLANS TO ACCOMMODATE STAGE III AND STAGE IV CONSTRUCTION

CONSTRUCTION STAGING

CURRENT STAGE CONSTRUCTION
TRAFFIC FLOW ARROW
TEMPORARY BARRIER
TEMPORARY PAVEMENT

THE LPA GROUP
TRANSPORTATION CONSULTANTS
3595 ENGINEERING DRIVE
NORCROSS, GEORGIA 30092
(770) 263-9118

SCALE IN FEET
0 20 40 80

REVISION DATES

STATE OF GEORGIA
DEPARTMENT OF TRANSPORTATION
OFFICE: INNOVATIVE PROGRAM DELIVERY

CONSTRUCTION STAGING PLAN

HAMMOND DRIVE STAGE 2
BEGIN PROJECT TO STA. 109+00

DRAWING No. 19-06

1/5/2009 GPLN