WALL SRIA

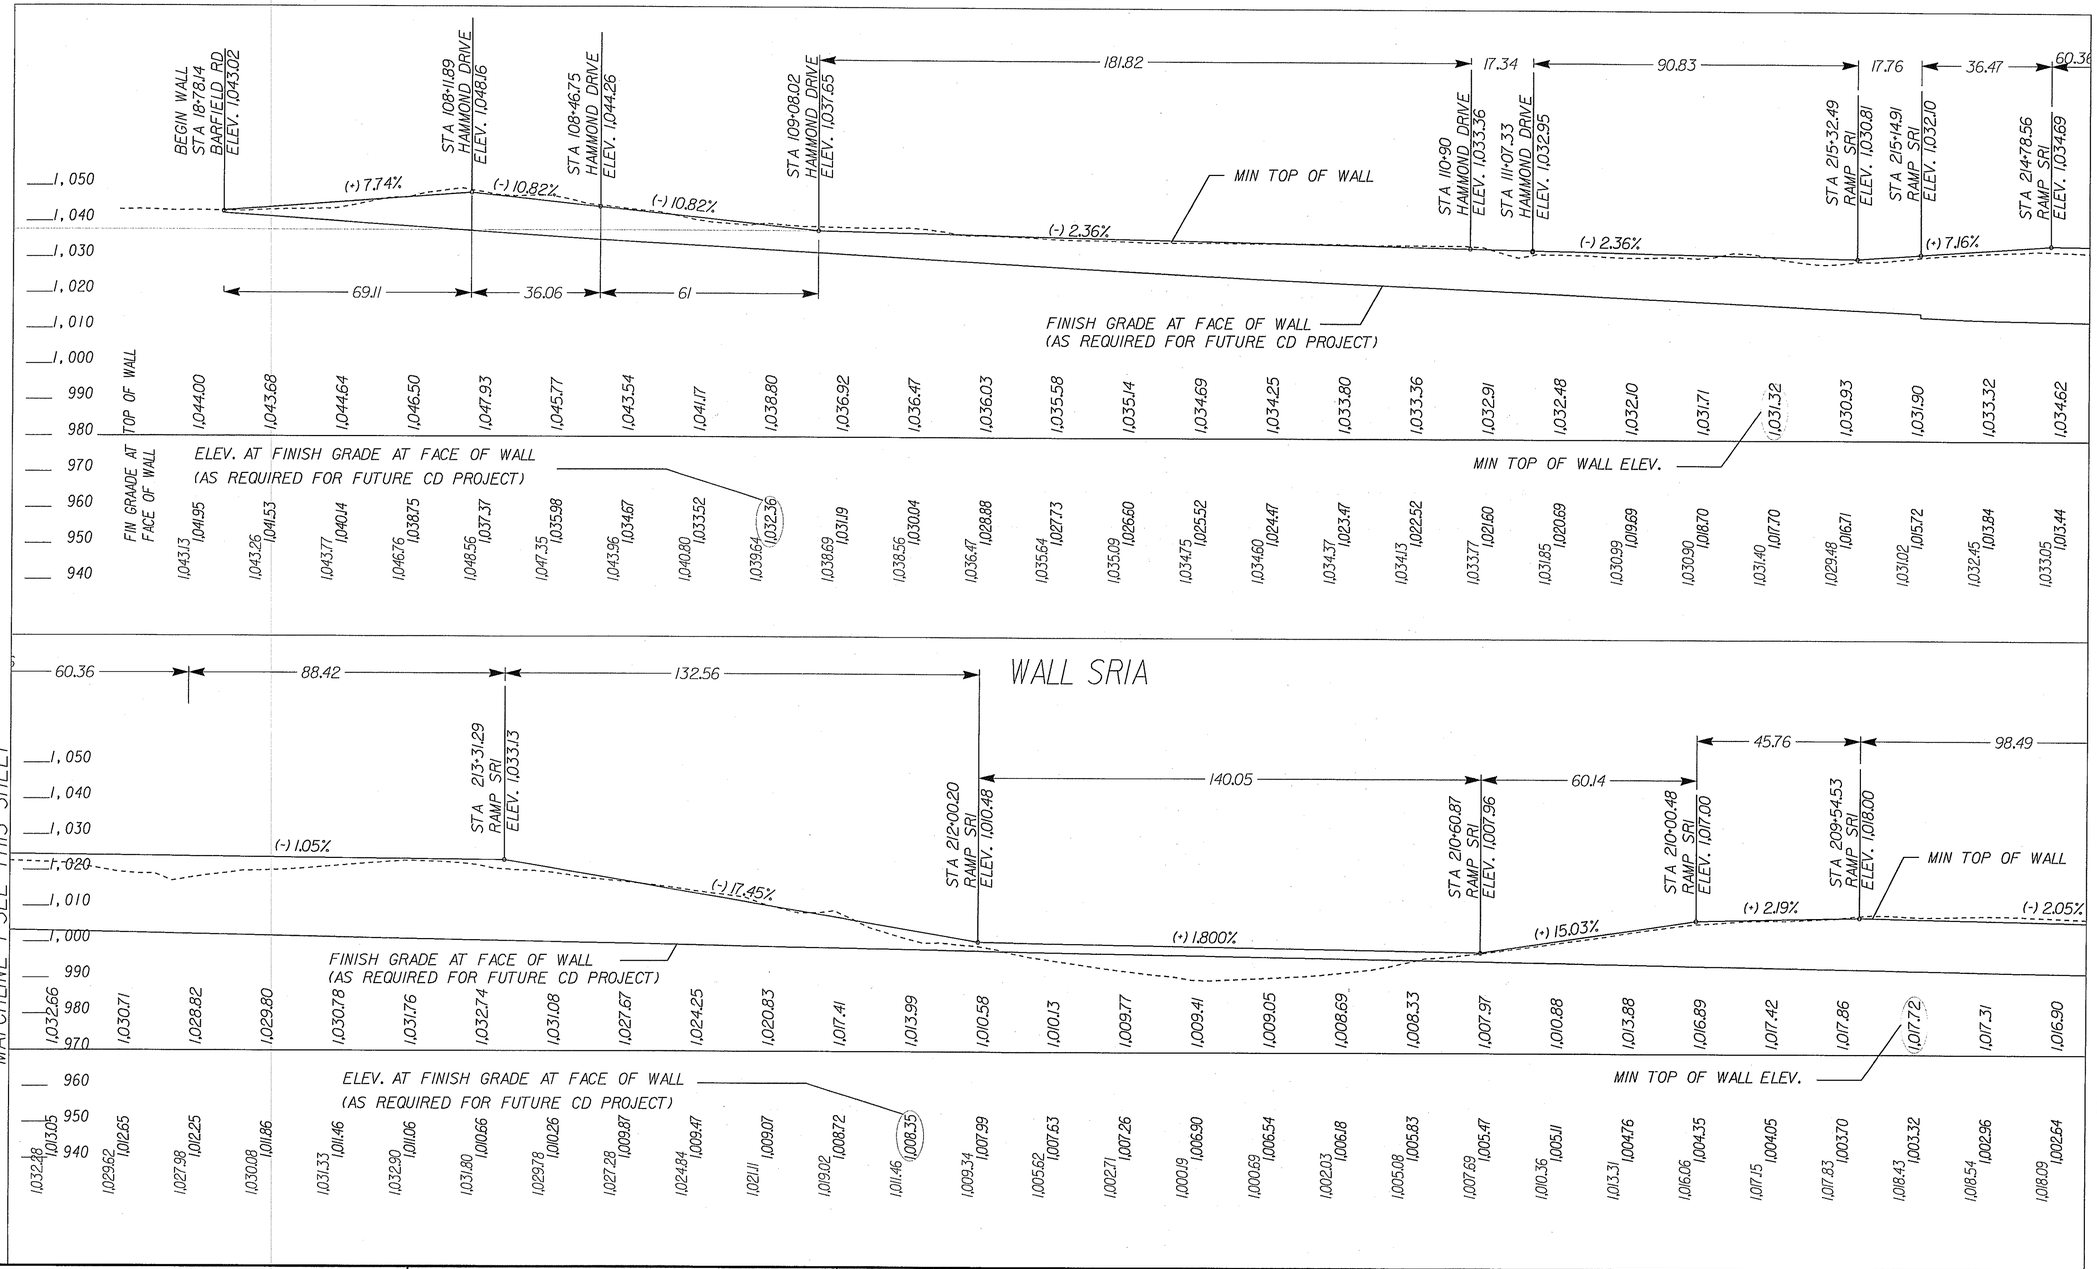

REVISION DATES		

STATE OF GEORGIA
DEPARTMENT OF TRANSPORTATION
OFFICE: URBAN DESIGN

RETAINING WALL ENVELOPES

SR 400/HAMMOND DRIVE INTERCHANGE

DRAWING NO. 31-02