STATE	PROJECT NUMBER	SHEET NO.	TOTAL SHEETS
GA.	CSNHS-0008-00(415)	93C	93

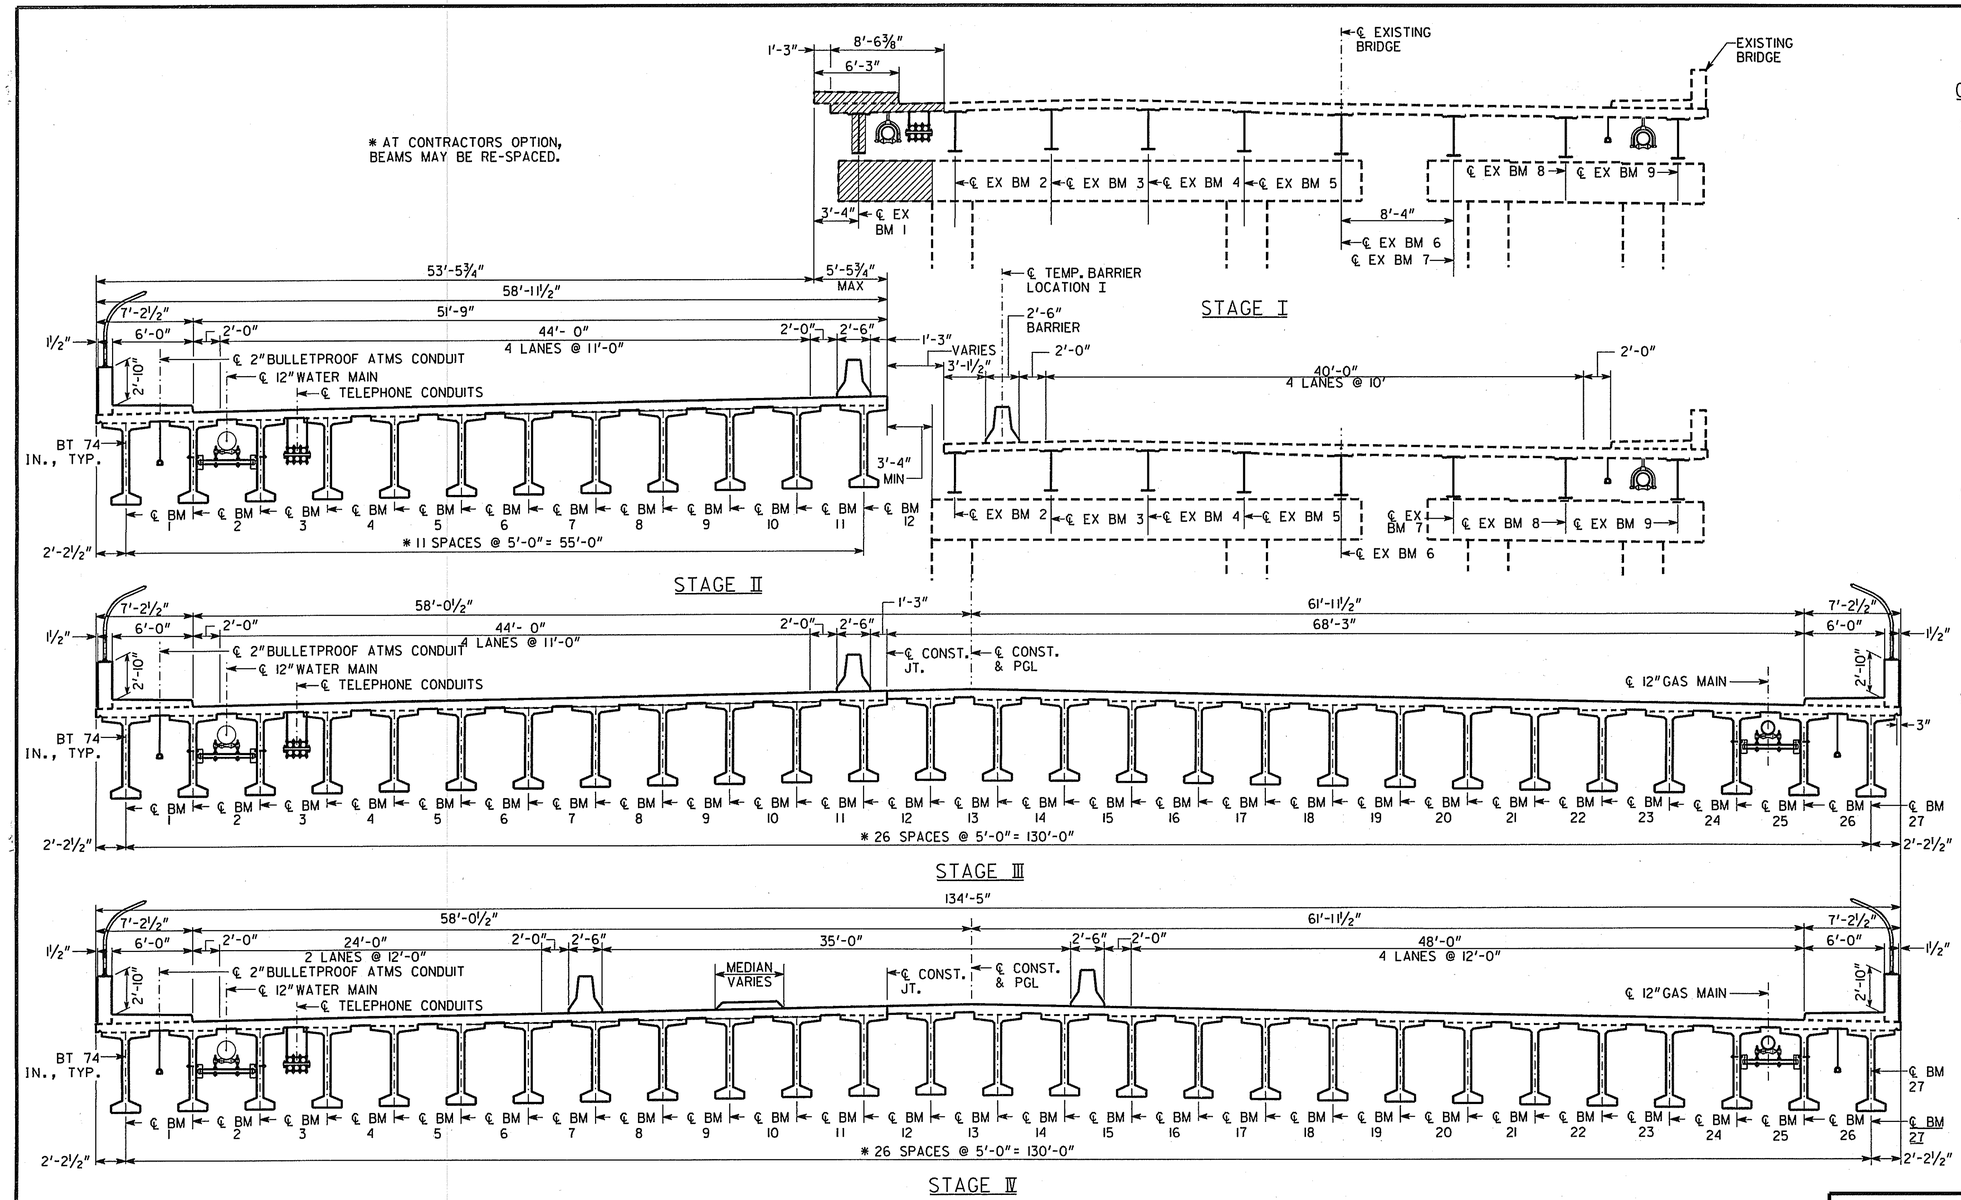

CONSTRUCTION SEQUENCE

STAGE I CONSTRUCTION

1. STRIPE TEMPORARY TRAFFIC LANES. INSTALL TEMPORARY BARRIERS AT LOCATION I. MAINTAIN 4 - 10'-0" TRAFFIC LANES.
2. RELOCATE ONE 12 IN WATER MAIN AND 6 TELEPHONE CONDUITS. REMOVE EXISTING DECK AND EXTERIOR BEAM AS NECESSARY.
3. INSTALL SHEET PILING OR SHORING AT EXISTING END BENTS AS NECESSARY.
4. CUT AND REMOVE NORTH END OF END BENTS. CUT AND REMOVE NORTH END OF CAPS AT INTERMEDIATE BENTS.

STAGE II CONSTRUCTION

1. CONSTRUCT STAGE II SUBSTRUCTURE.
2. CONSTRUCT WALLS IN FRONT OF STAGE II END BENTS.
3. ERECT STAGE II GIRDERS AND CONSTRUCT STAGE II SUPERSTUCTURE.
4. CONSTRUCT STAGE II APPROACH SLABS.

STAGE III CONSTRUCTION

1. INSTALL TEMPORARY BARRIERS ON RIGHT OF THE NEWLY BUILT STAGE II. SHIFT TRAFFIC TO STAGE II CONSTRUCTION MAINTAINING 4 - 11'-0" TRAFFIC LANES.
2. RELOCATE 12 IN GAS MAIN AND 2 IN GAS MAIN. REMOVE EXISTING BRIDGE.
3. CONSTRUCT STAGE III SUBSTRUCTURE.
4. ERECT STAGE III GIRDERS AND CONSTRUCT STAGE III SUPERSTRUCTURE.

STAGE IV CONSTRUCTION

1. INSTALL TEMPORARY BARRIERS ON BOTH SIDES OF ℄ NEW CONSTRUCTION.
2. CONSTRUCT MEDIAN ISLAND.
3. OPEN BRIDGE TO TRAFFIC.

THE AFOREMENTIONED SEQUENCE SHALL BE COORDINATED WITH ROADWAY OPERATIONS, SEE ROADWAY PLANS. IN IN LIEU OF THE ABOVE CONSTRUCTION SEQUENCE, THE CONTRACTOR MAY SUBMIT A PROPOSED CONSTRUCTION SEQUENCE FOR APPROVAL.

BRIDGE NO. 1

Moreland Altobelli Associates, Inc.
2211 Beaver Ruin Road Suite 190
Norcross, Georgia 30071
Tel.: (770) 263-5945

GEORGIA
DEPARTMENT OF TRANSPORTATION
PRECONSTRUCTION DIVISION-OFFICE OF BRIDGE DESIGN

CONSTRUCTION SEQUENCE
HAMMOND DRIVE OVER S.R. 400
FULTON COUNTY CSNHS-0008-00(415)

NO SCALE NOVEMBER 2007

SUPERVISED BY	HISHAM H DEEB, PE
DESIGN GROUP	WEI
APPROVED	PVL
BRIDGE SHEET	3 OF 3

REVISIONS: DATE / BY

DESIGNED BY HHD	DRAWN BY DAW	QUANTITIES BY	
CHECKED BY JAS	CHECKED BY HHD	CHECKED BY	

X.DGN

.\Preliminary\00516br0103cs.dgn 5/5/2008 7:29:32 AM